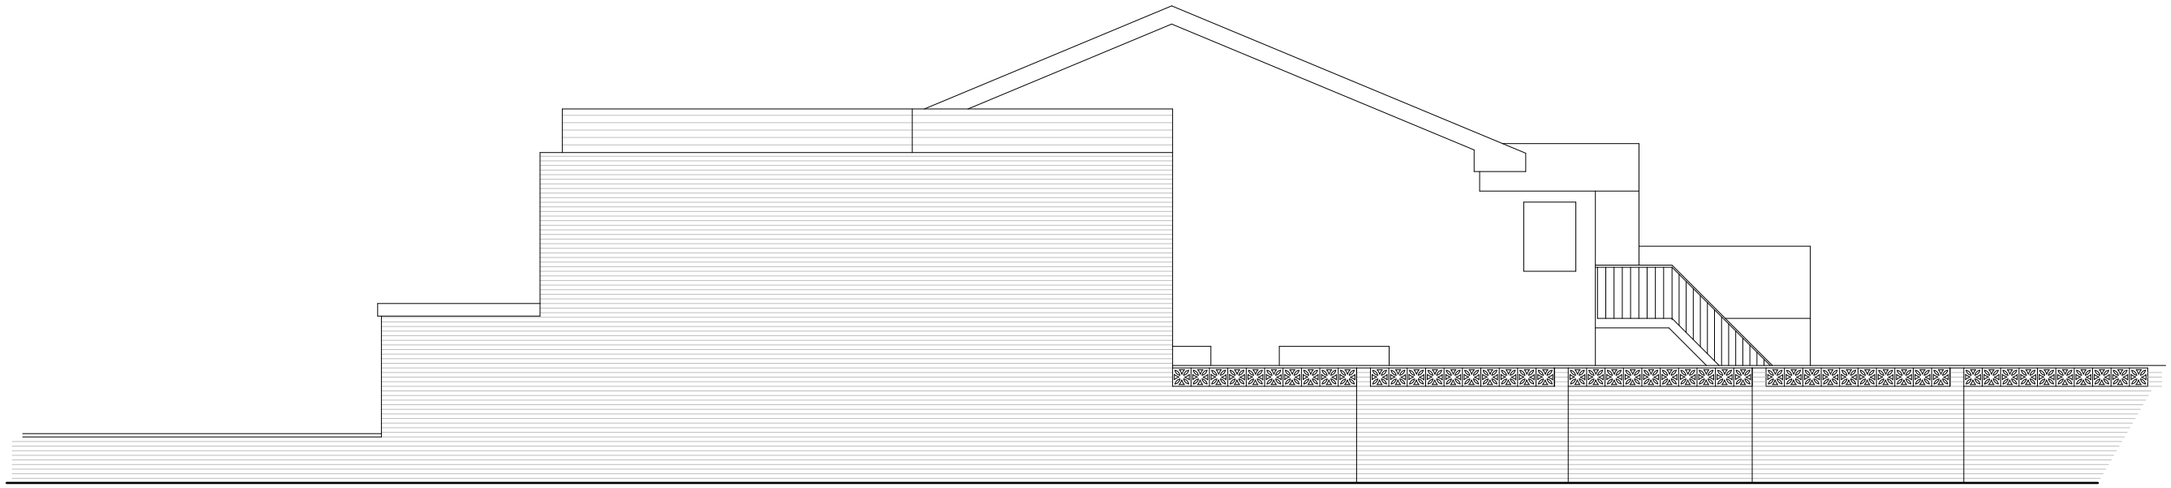

WEST ELEVATION

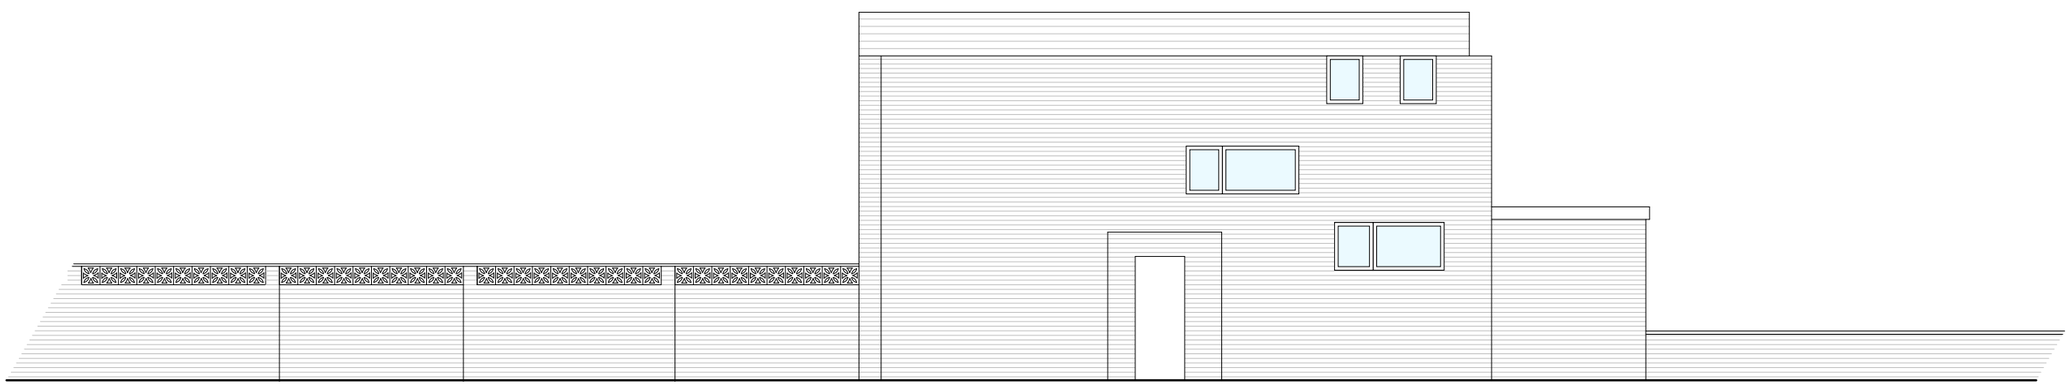

EAST ELEVATION

0m

10m

Old Fort Road, Shoreham-by-Sea BN43 5RJ

EAST WEST ELEVATIONS EXISTING

SEPT '21 - Scale 1:100 @ A3 - DRAWING NO. OFR SK 103

WHARMBY KOZDON ARCHITECTS - 07768 948951 - TOM@WKA.ORG.UK