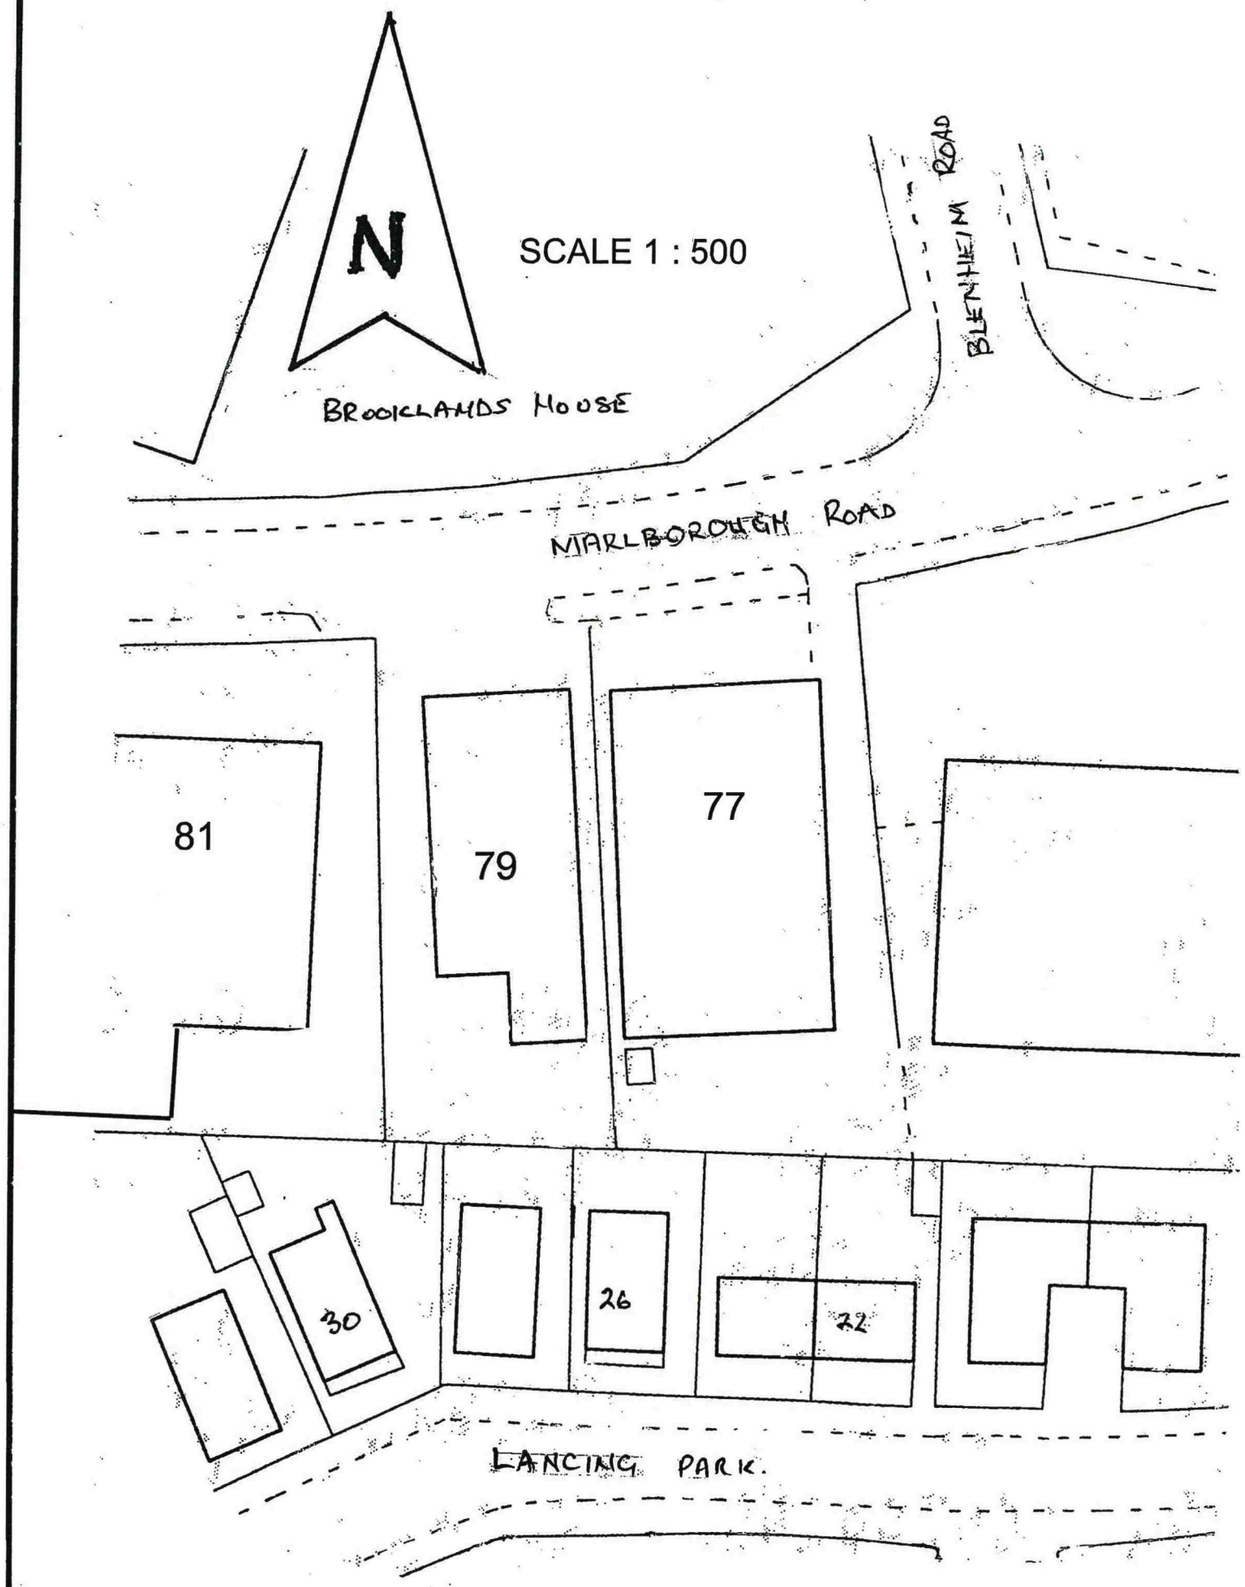

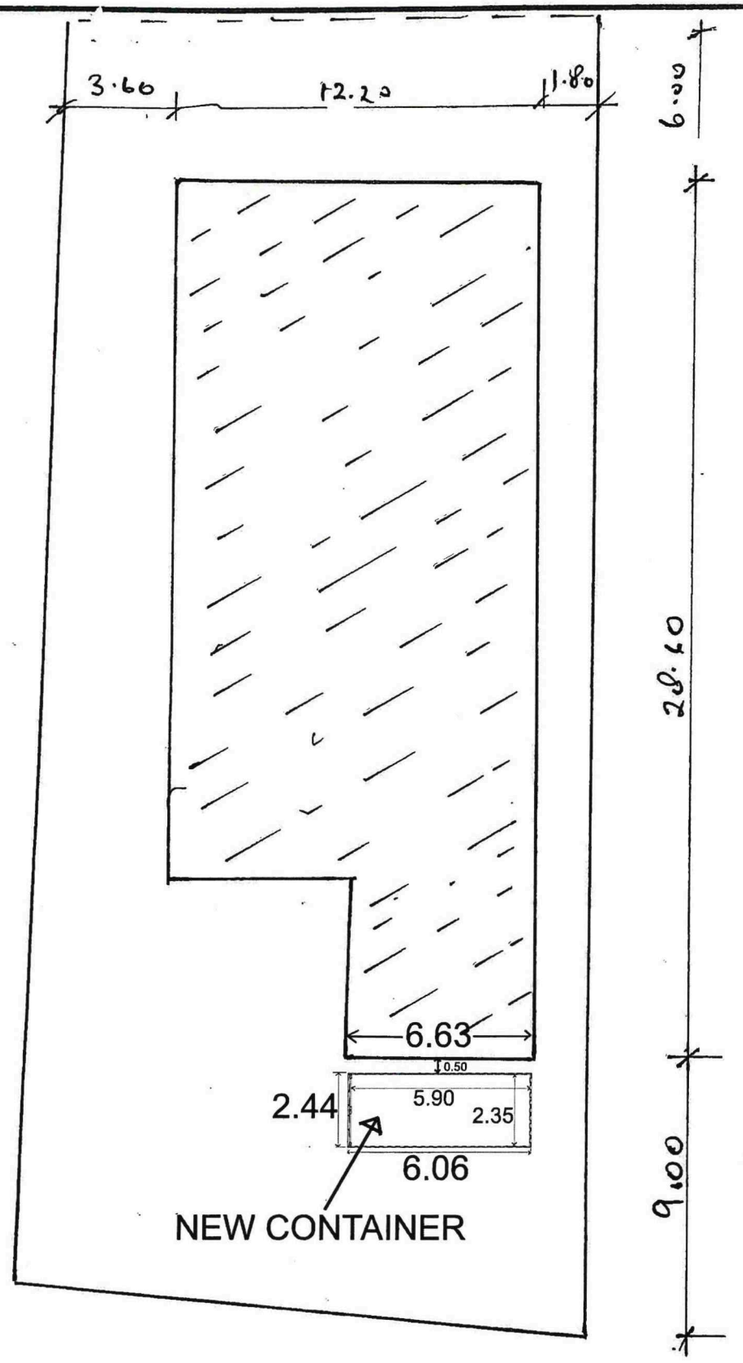

SCALE 1 : 200

Storage container
installation in rear yard

Block & Floor Plan Dwg No2
13/10/2021

The Airbrush Company Ltd
79 Marlborough Road
Lancing Business Park
Lancing BN15 8UF
Tel: 01903 767800
www.airbrushes.com
alex@airbrushes.com