
Mews Cottage Side Gates

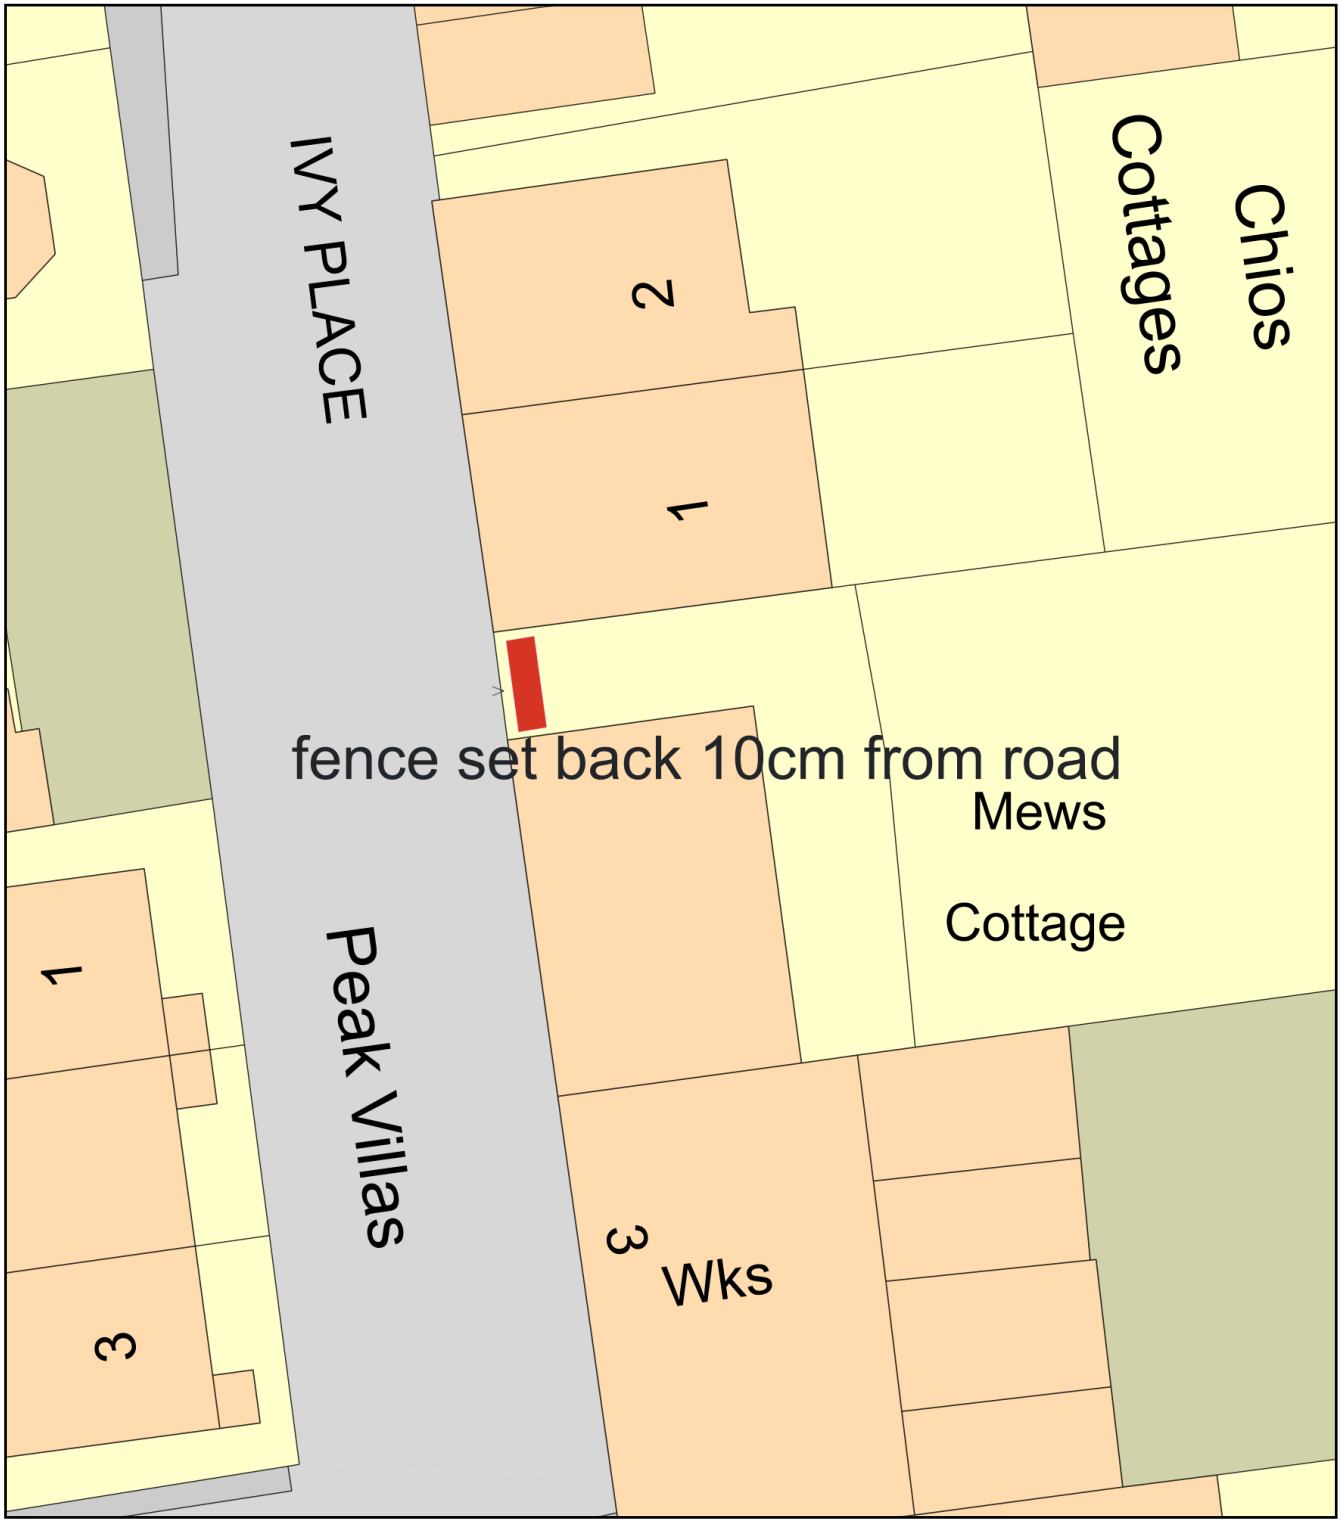

0 10
Metres

N

ReQuestaPlan

Plan Produced for: Worthing and Adur Council

Date Produced: 04 May 2024

Plan Reference Number: TQRQM24125153011273

Scale: 1:200 @ A4

© Crown copyright and database rights 2023 OS 100042766