
REV NO:	REVISION:	DATE:
A.	Extension reduced in width.	17-05-24
B.	New soakaway shown.	26-06-24
C.	Floorplan revised.	05-09-24

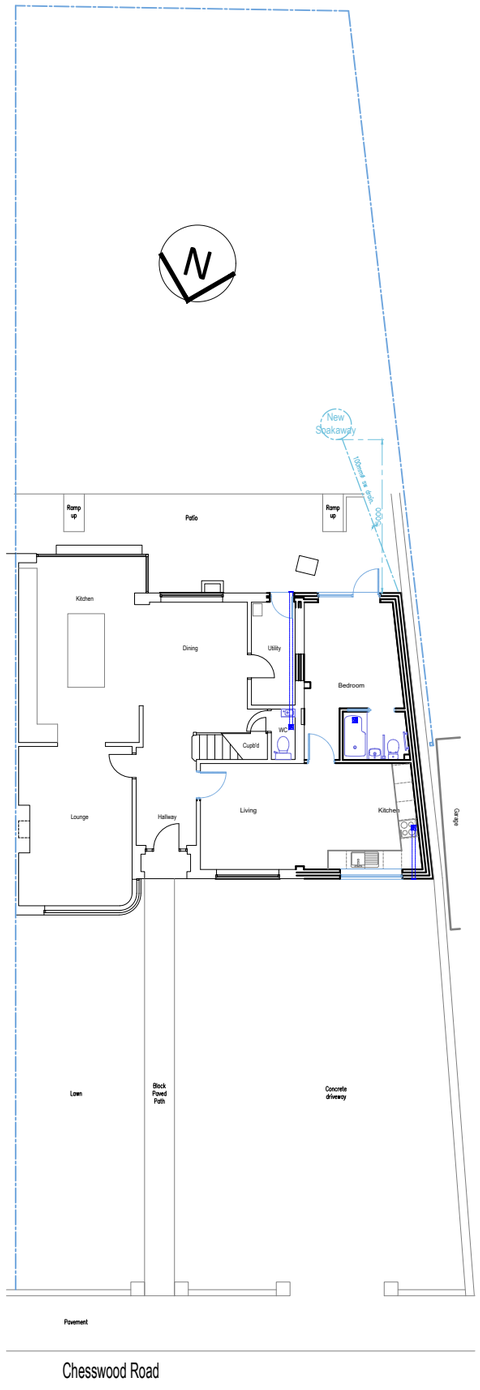

SITE PLAN 1:200

Scale 1:200 0 2 5 10 20m



LOCATION PLAN 1:1250

Scale 1:200 0 2 5 10 20m

IMPORTANT NOTE:
THIS DRAWING IS COPYRIGHT. DO NOT SCALE. WORK TO FIGURED DIMENSIONS ONLY WHICH ARE TO BE CHECKED ON SITE. REPORT ANY DISCREPANCIES TO THIS PRACTICE IMMEDIATELY. ALL WORK TO BE CARRIED OUT IN STRICT ACCORDANCE WITH THIS DRAWING, THE BUILDING REGULATIONS AND RELEVANT CODES OF PRACTICE.
Kevin Smith MCIAT A: 10, Halfway Avenue, Luton, Beds, LU4 8RB, UK. E: kevinsmithMCIAT@gmail.com M: 07981156559.

PROJECT / CLIENT:
SIDE EXTENSION
6 CHESWOOD ROAD, WORTHING, WEST SUSSEX, BN11 2AD.

DRAWING TITLE:
SITE + LOCATION PLANS
PLANNING DRAWINGS

JOB NO: 090CT
DWG NO: 01
REV: C
SCALE: 1:100 (A3)
DATE: 03/24

kevinsmith
CHARTERED ARCHITECTURAL TECHNOLOGIST