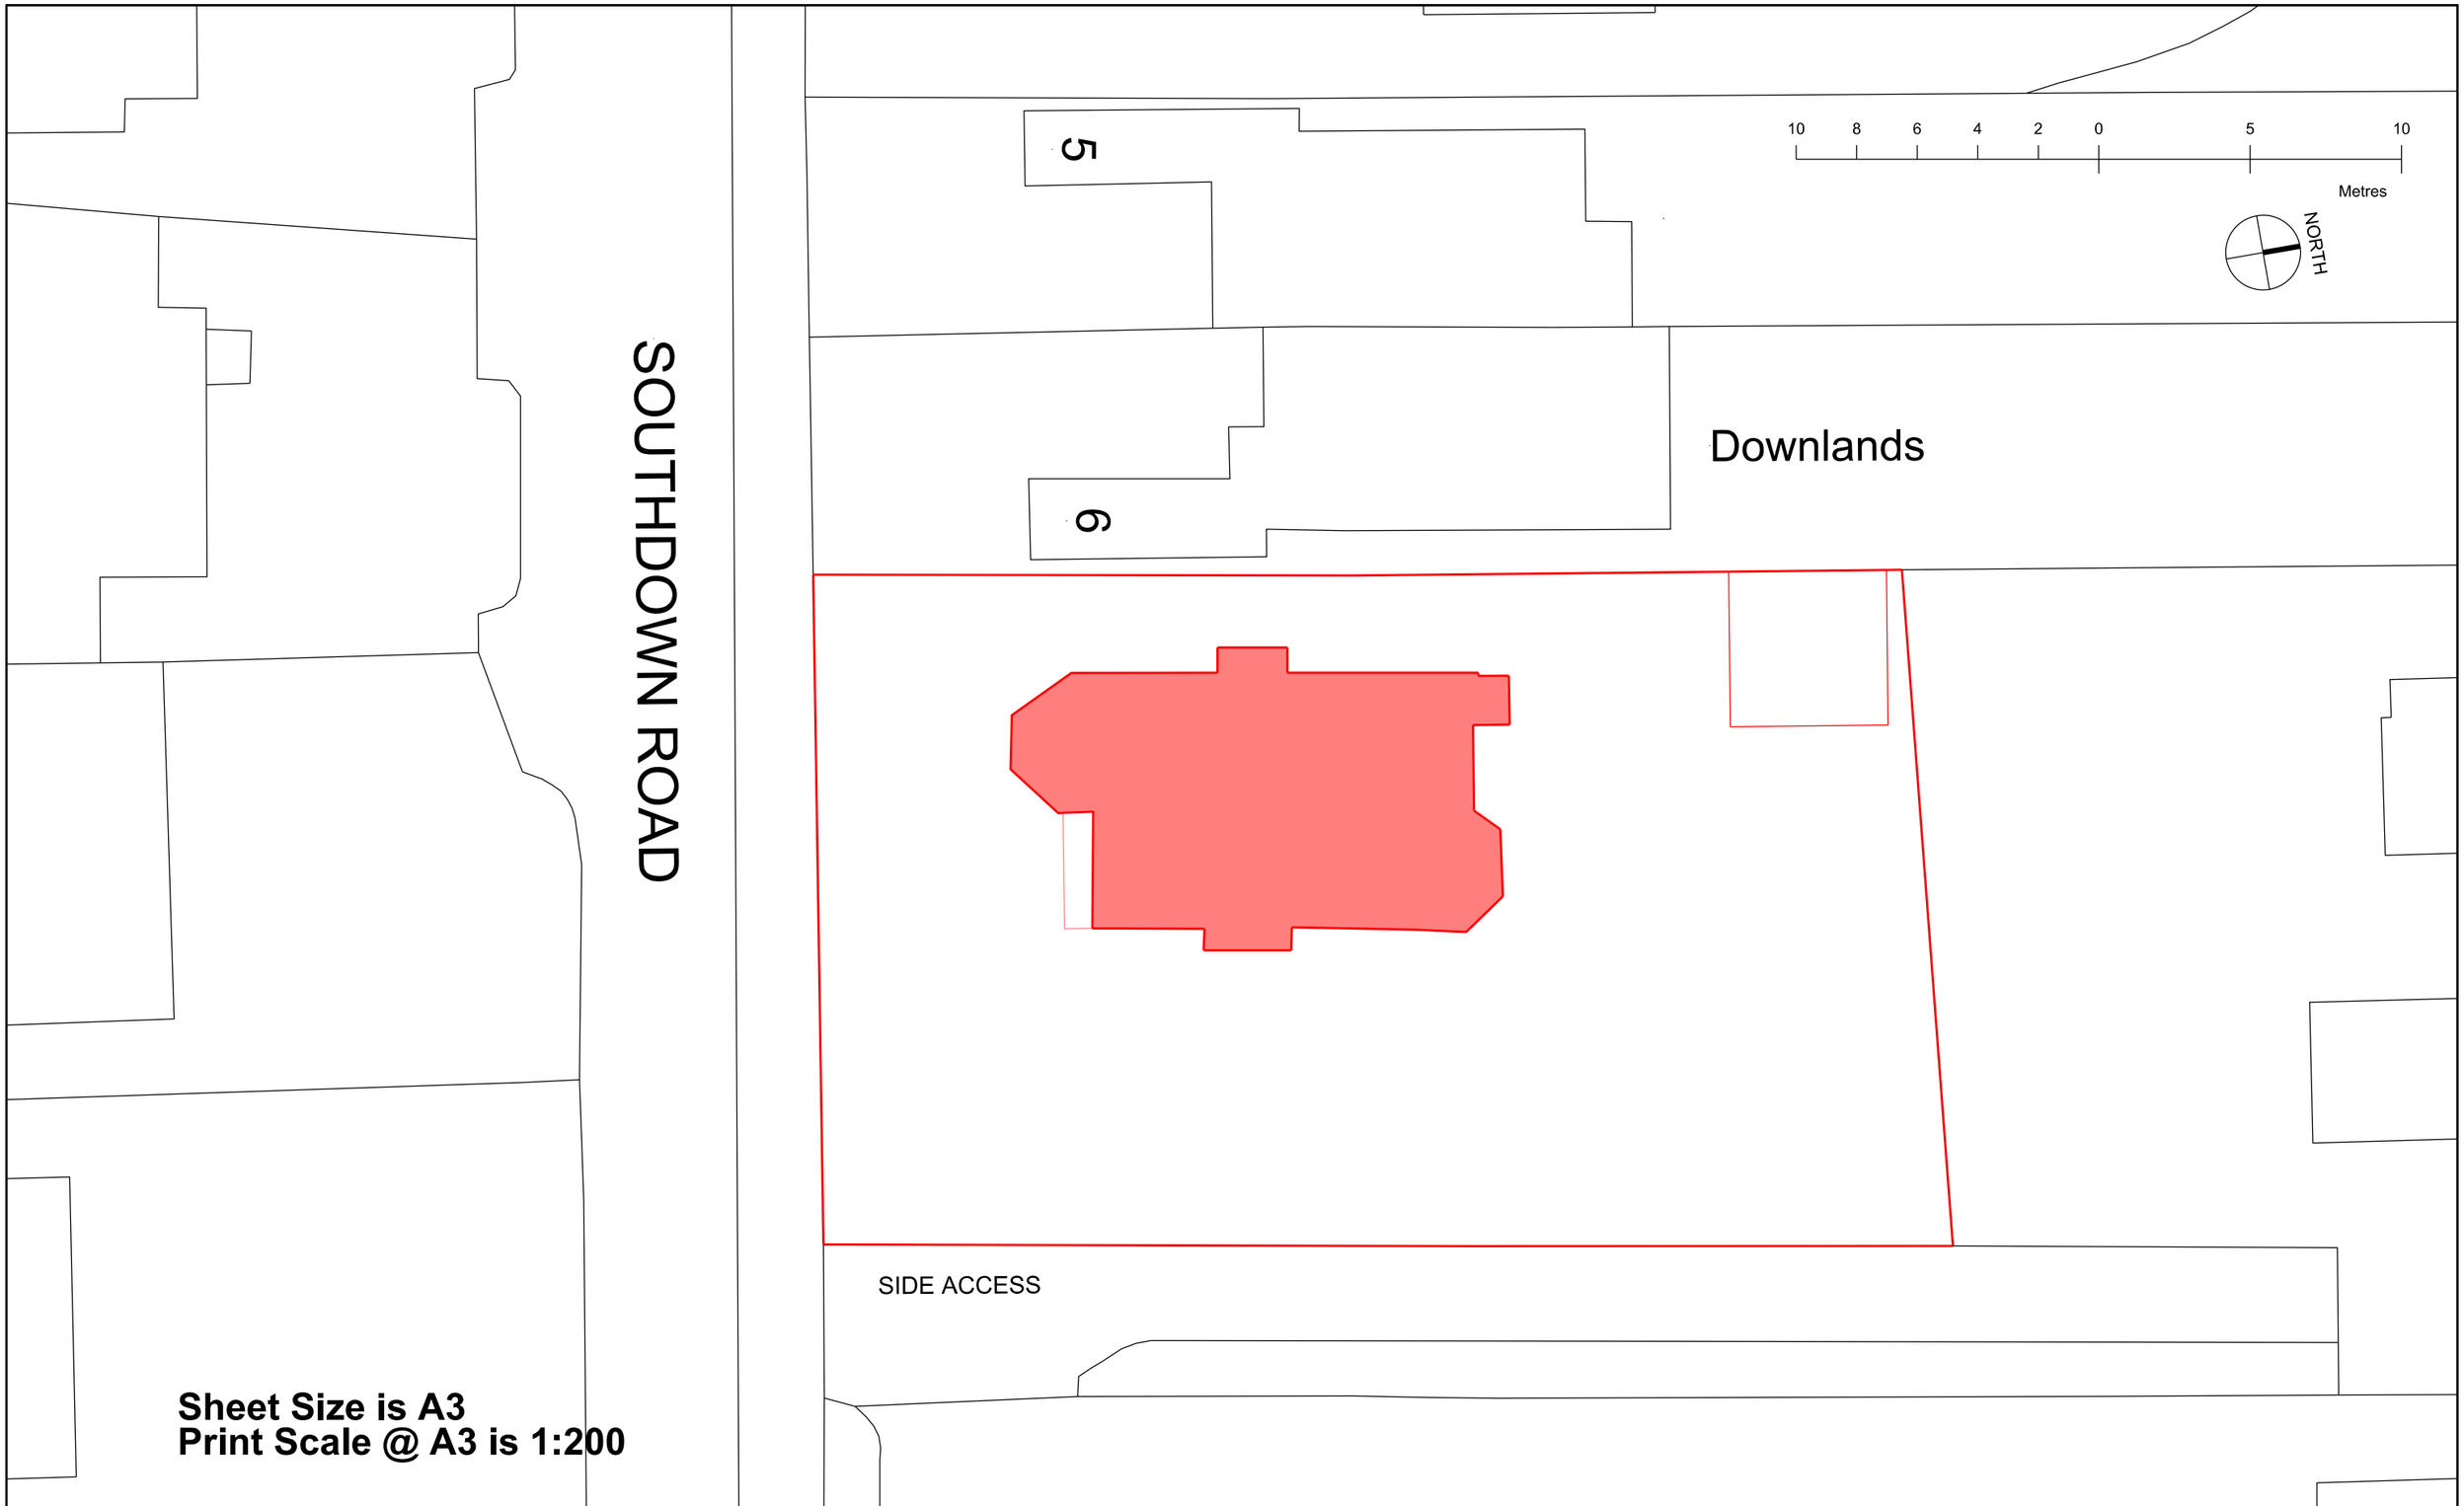

Sheet Size is A3
Print Scale @ A3 is 1:200

This drawing is copyright Shape Architecture Ltd.
The Contractor must not scale from the drawing.
All dimensions to be taken from dimension strings.
Where any discrepencies are found between dimensions these must be brought to the attention of the Architects for resolution. Where discrepencies exist between reference or assembly drawings and detail drawings the latter take preference.

SHAPE Architecture
WWW.SHAPEARCHITECTURE.CO.UK

FOR PLANNING

Magnolia Lodge
Southwick BN42 4FT
PROJECT

EXISTING BLOCK PLAN
DRAWING

1:200 @ A3 — SCALE
March 2021 — DATE

1362 PL002
DWG. NO. — REVISION — CHECKED