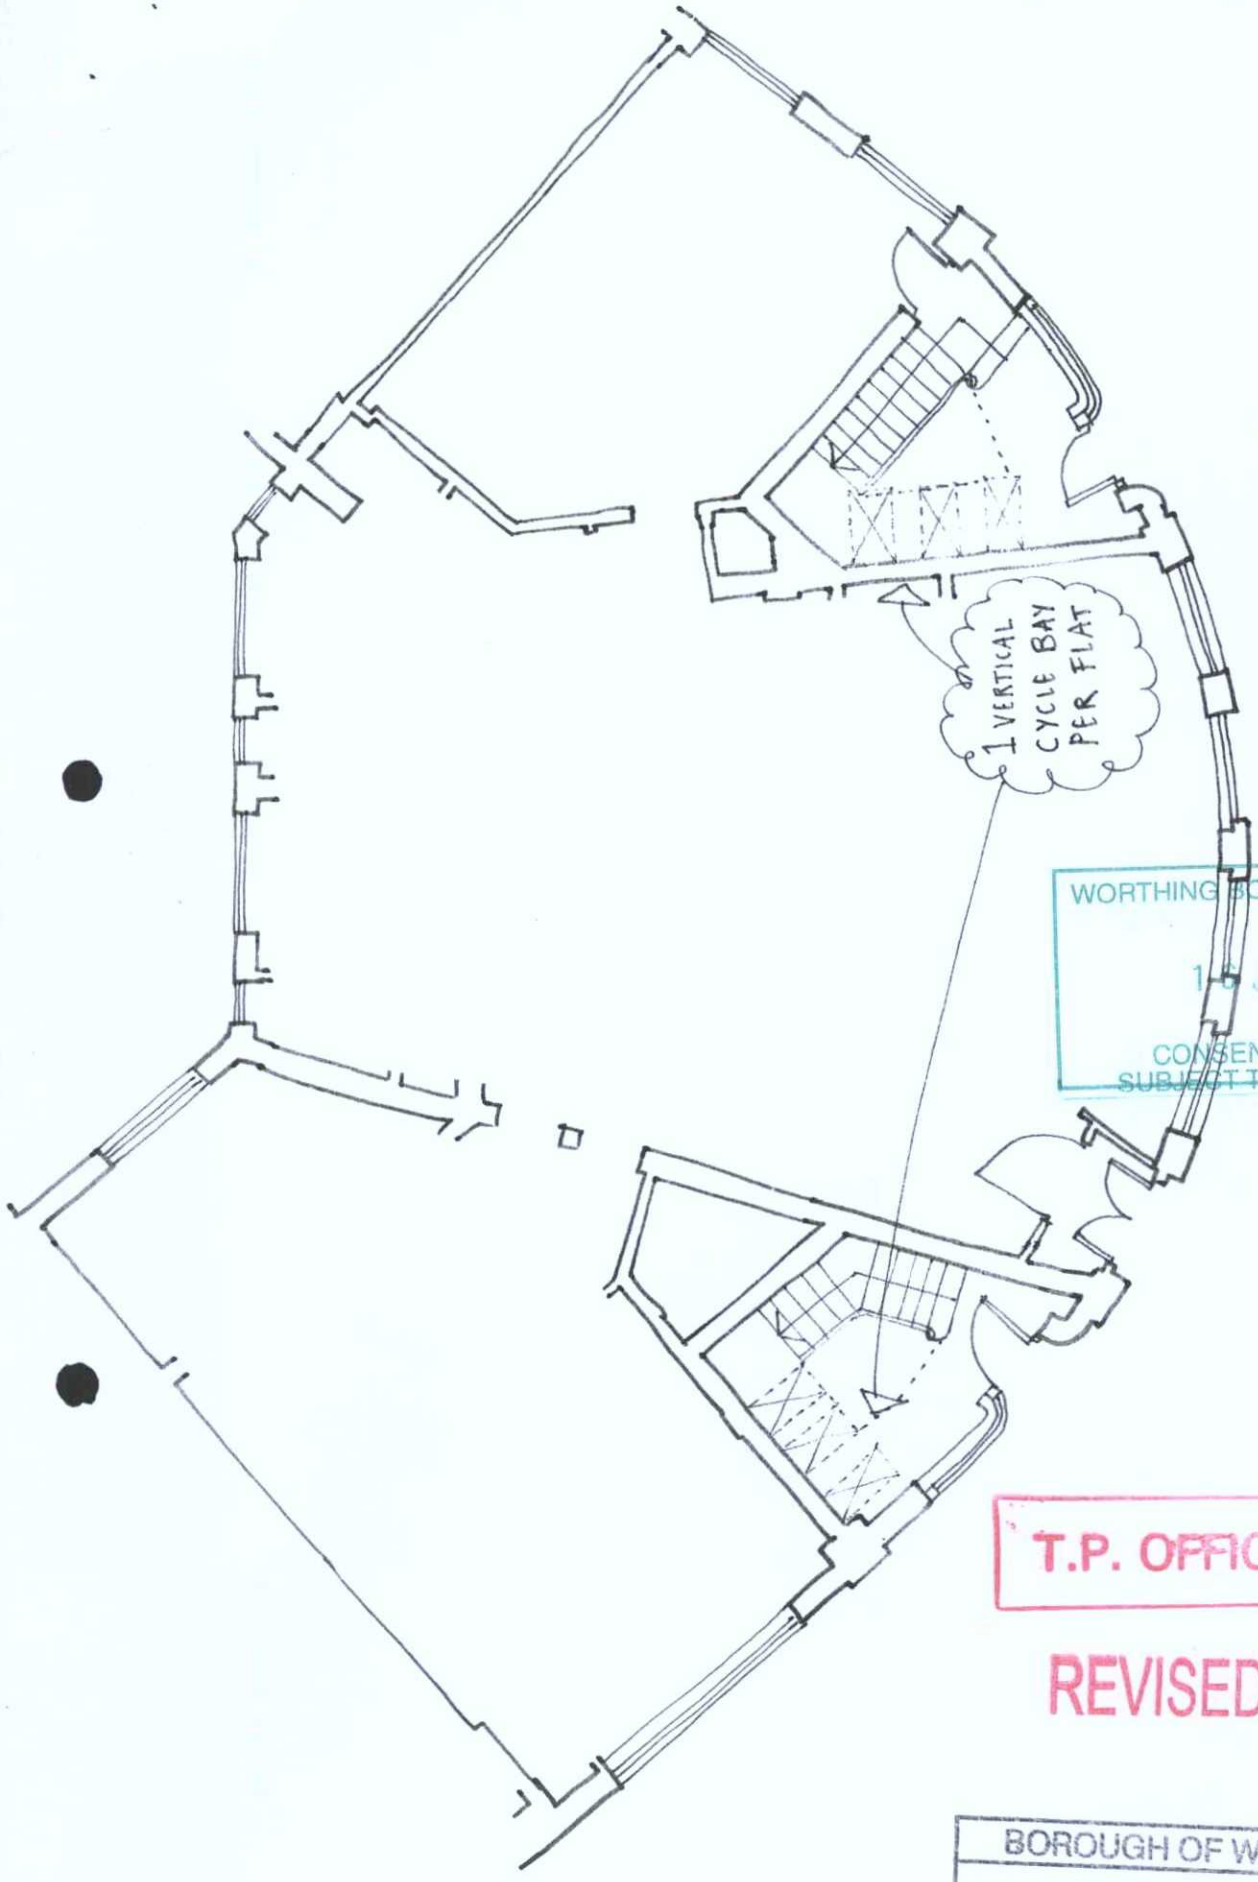

62-66 Goring Road, Goring by Sea, Worthing
Proposed Ground Floor Plan
Scale: 1:100
Drawn: Julie Shannon
Date: May 2008
Drg No.: 300

WORTHING BOROUGH COUNCIL
16 JUN 2008
CONSENT GRANTED
SUBJECT TO CONDITIONS

T.P. OFFICE COPY

REVISED PLAN

BOROUGH OF WORTHING
DEPOSITED 21·05·08
TP REF NO
WB / 07 / 1330 /FULL

Dwg No.: 201

Date: October 2007

Drawn: Julie Shannon

Scale: 1:100

Existing First Floor Plan

23-39 Goring Road, Goring-by-Sea, Worthing

T.P. OFFICE COPY

DEPOSITED

WB / 13/8/07

WORTHING BOROUGH COUNCIL

16 JUN 2008

CONSENT GRANTED
SUBJECT TO CONDITIONS

T.P. OFFICE COPY

BOROUGH OF WORTHING
DEPOSITED 25/01/04
TP REF NO
WB \ 04 \ 1330 FULL

Proposed First Floor Plan
23-29 Goring Road, Goring by Sea, Worthing

Scale: 1:100
Drawn: Julie Shannon
Date: October 2007
Drg No.: 01
Revision A 08 MAR

WORTHING BOROUGH COUNCIL
16 JUN 2008
CONSENT GRANTED
SUBJECT TO CONDITIONS

COPY OFFICE .P.T

Drg No.: 205

Date: October 2007

Drawn: Julie Shannon

Scale: 1:100

Existing Second Floor Plan

47-48 Gowna Road, Gowna Pk Sea, Mountna

BW
DEPOSITED
ON RECEIPT
GINEERING DEPARTMENT

LICENCE REQUIRED BEFORE
1 6 JUN 2008
DEEMED TO BE
PLANNING CONSENT
CONDITIONS OF LICENCE

82-88 Goring Road, Goring by Sea, Worthing

Proposed second floor plan

Scale: 1:100

Drawn: Julie Shannon

Date: October 2007

Dwg No.: 305

Revised

T.P. OFFICE COPY

BOROUGH OF WORTHING
DEPOSITED 25/10/07
TP REF NO
WB / 07/1330/FULL

WORTHING BOROUGH COUNCIL
16 JUN 2008
CONSENT GRANTED
SUBJECT TO CONDITIONS

T.P. OFFICE COPY
WORTHING BOROUGH COUNCIL
16 JUN 2008
CONSENT GRANTED
SUBJECT TO CONDITIONS
Existing Loft Plan
Scale: 1:100
Drawn: Julie Shannon
Date: October 2007
Drg No:: 502
69-69 Goring Road, Goring by Sea, Worthing
FLAT ROOF
ABOVE
FLAT ROOF
ABOVE
PARAPET WALL
PARAPET WALL
AVENUE
ST GEORGE'S
ROAD
27-29 GORING

Date: October 2007 Dra No.: 303
Drawn: Julie Sharman Revised: 8th April 2008
Scale: 1:100
Proposed Loft Conversion Plan
27-29 Goring Road, Goring by Sea, Worthing

COPY SEEN BY T.P. OFFICER

PLANNING DESIGNER

WORTHING BOROUGH COUNCIL
16 JUN 2008
GRANTED CONSENT
SUBJECT TO CONDITIONS

BOROUGH OF WORTHING
DEPOSITED 4.6.08
ON BEHALF OF
MB \ 04 \ 1330 [illegible]

T.P. OFFICE COPY

DEPOSITED
BW

WORTHING BOROUGH COUNCIL
18 JUN 2008
CONSENT GRANTED
SUBJECT TO CONDITIONS

23-33 Goring Road, Goring by Sea, Worthing

Existing Elevation Front

Scale: 1:100

Drawn: June Shannon

Date: October 2007

Drg No:: 710

Dwg No.: 717

Date: October 2007
Drawn: Julie Shannon
Scale: 1:100
Existing Elevation Rear
47-49 Goring Road, Goring by Sea, Worthing

T.P. OFFICE COPY

WORTHING BOROUGH COUNCIL
RECEIVED
16 JUN 2008
PLANNING CONSENT GRANTED
CONDITIONS OR TERMS APPLY



• RE-INTRODUCTION OF STEPPED PARAPET - CONCRETE CAPPING
• TILED CENTRAL PANELS + FENESTRATION TO MATCH BELOW
• COLOUR PALETTE - BLACK + WHITE
• METAL BALUSTRADE TO MATCH

REVISED PLAN

T.P. OFFICE COPY

62-66 Goring Road, Goring by Sea, Worthing
Proposed Elevation Front
Scale: 1:100
Drawn: Julie Shannon
Date: October 2007
Drg No.: 310

Rev A: JUNE 08 revised loft design

SUBJECT TO CONDITIONS
CONSENT GRANTED
16 JUN 2008
WORTHING BOROUGH COUNCIL

MB / 04 / 1330/FUL
TP REF NO
DEPOSITED 07.02.08
BOROUGH OF WORTHING

Perspective

25-39 Goring Road, Goring by Sea, Worthing

Date: June 2008 Drg No.: 501

Drawn: Julie Shannon

Scale: n/a

WORTHING BOROUGH COUNCIL
18 JUN 2008
PLANNING PERMISSION GRANTED
SUBJECT TO CONDITIONS

T.P. OFFICE COPY

REVISED PLANS

BOROUGH OF WORTHING
DEPOSITED 4.6.08
TP REF NO
WB \ 04 \ 1330 FULL

T.P. OFFICE COPY

REVISED PLAN

Proposed Elevation Rear

42-48 Goring Road, Goring by Sea, Worthing

Date: October 2007 Dwg No.: 317

Drawn: Julie Shannon

Scale: 1:100

BOROUGH COUNCIL WORTHING

16 JUN 2008

CONSENT GRANTED
SUBJECT TO CONDITIONS

BOROUGH OF WORTHING

DEPOSITED 16.6.08

TP REF NO

WB \ 04 \ 1330 FULL

BOROUGH OF WORTHING
DEPOSITED 4.6.08
TP REF NO
WB \ 04 \ 1330 FULL

T.P. OFFICE COPY

REVISED PLAN

Drg No.: 205

Date: June 2008
Drawn: Julie Shannon
Scale: 1:100
Section

42-48 Goring Road, Goring by Sea, Worthing

WORTHING BOROUGH COUNCIL
16 JUN 2008
CONSENT GRANTED
SUBJECT TO CONDITIONS

REVISED PLAN

T.P. OFFICE COPY

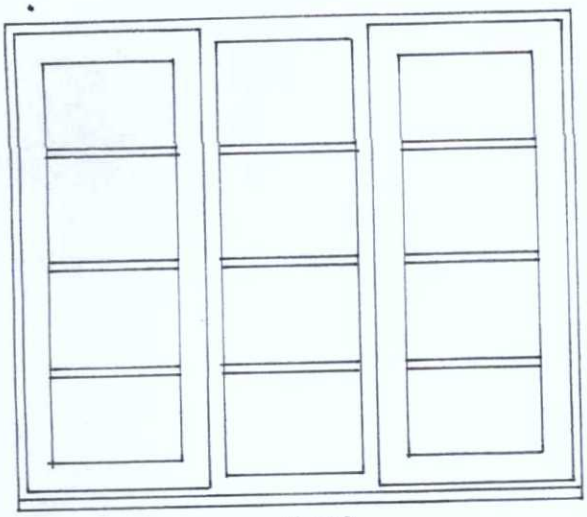

[x10]

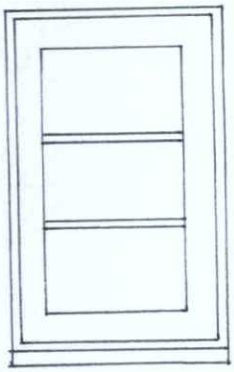

[x 6]

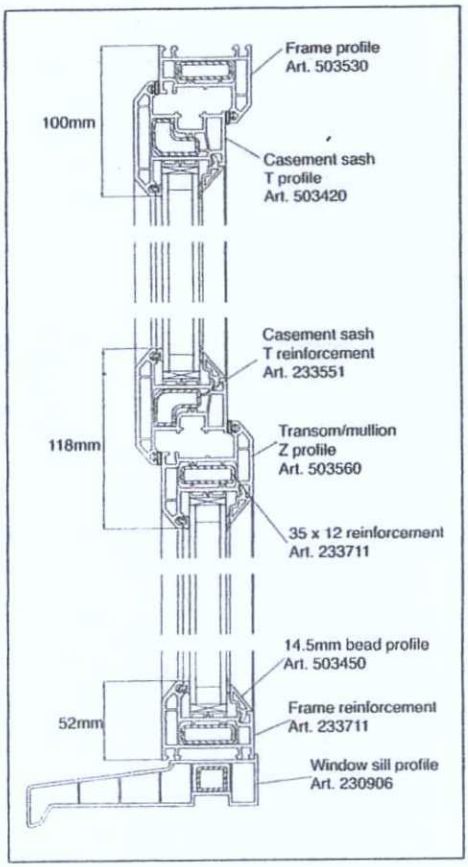

REHAU-Tritec internally beaded casement window

BOROUGH OF WORTHING
DEPOSITED 4·6·08
TP REF NO
WB / 07 / 1330 /FULL

WORTHING BOROUGH COUNCIL
16 JUN 2008
CONSENT GRANTED
SUBJECT TO CONDITIONS

Windows manufactured by Rehau Ltd or similar approved.
Product: Tritec 60mm
Colour: White

62-66 GORING ROAD, GORING BY SEA, WORTHING
REPLACEMENT WINDOW DRAWINGS - REAR & TYPICAL WINDOW DETAIL STANDARD
SCALES 1:20 + 1:5
DRAWN: JULIE SHANNON
DATE: MAR '08

JUNIOR Rev A: Qty change
DRG NO: 403