


Proposed Second Floor Plan1:100

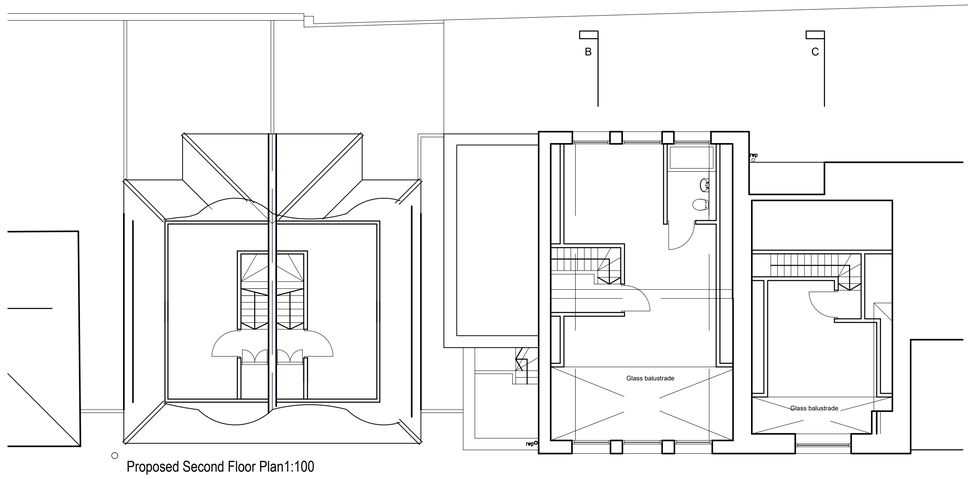


Proposed First Floor Plan1:100




Proposed Ground Floor Plan1:100

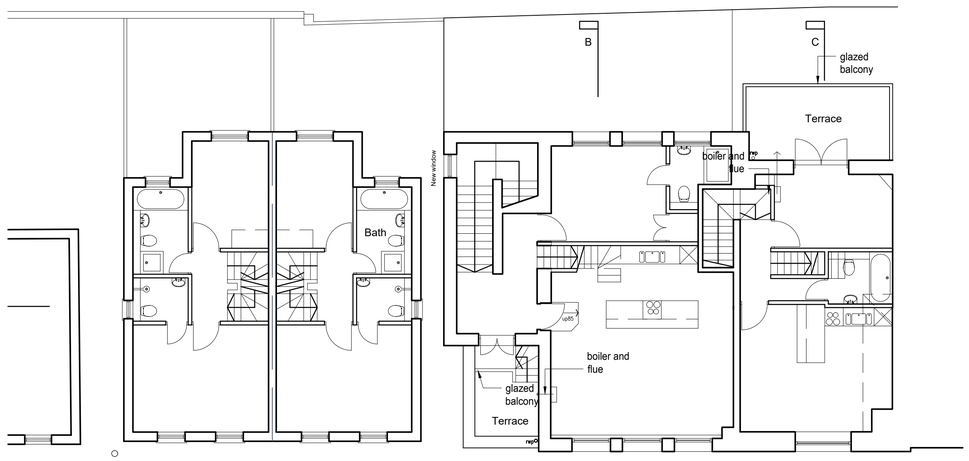


Proposed recessed porches section 1:50

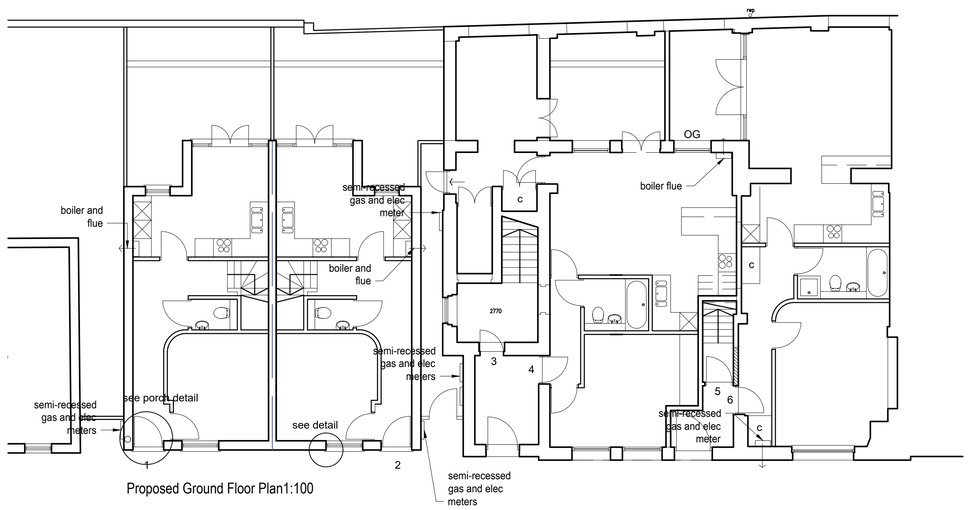


Proposed recessed porches plan 1:50

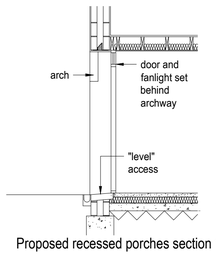


Typical glazed balcony details 1:20

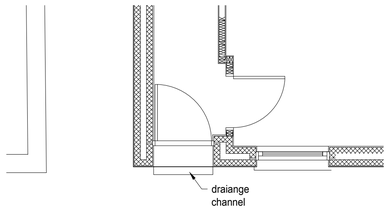


Reveal detail to new semi-detached houses 1:10 (elevation)

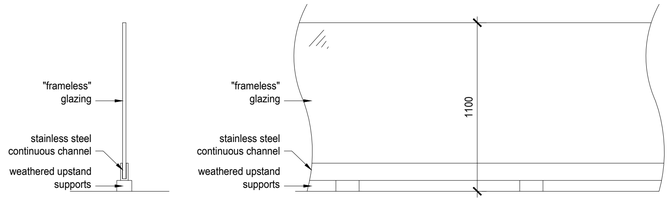


Reveal detail to new semi-detached houses 1:10 (Plan)




Brick Quoins/surround/lintel detail 1:10 (elevation)

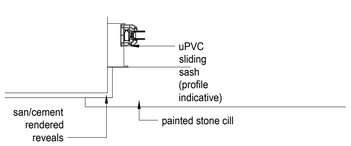


Brick Quoins/surround/lintel detail 1:10 (Plan)

1:10 0 0.5m 1m 1.5m 2m

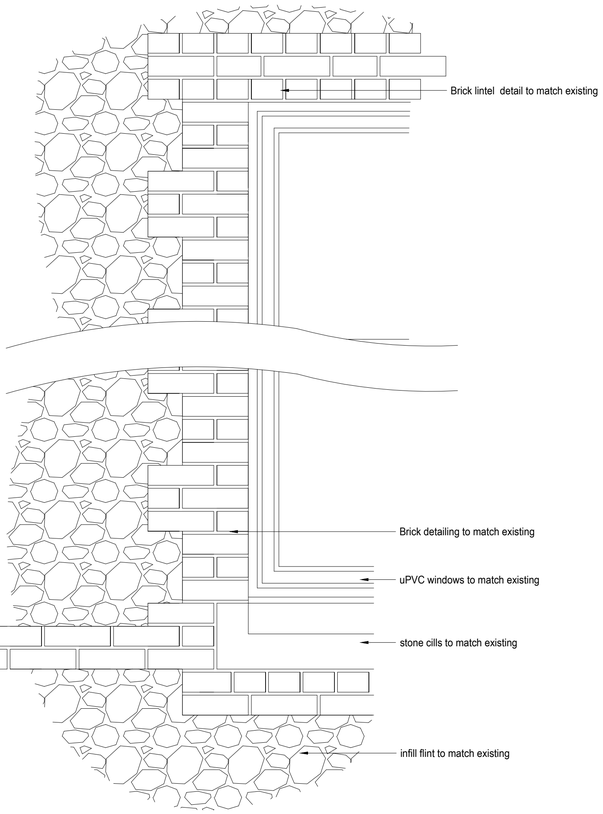1:100 0 1 2 3 4 5 6 7 8 9 10m

amendments

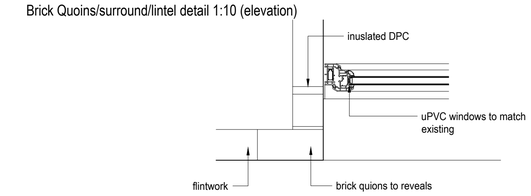bpm Architectural Services Limited

client: 111a Arundel Road Development LLP

project: 17 Ham Road, Shoreham - by -Sea, W Sussex, BN43 6PA

project ref: 1458 Drawing No. P01

drawing title: Planning conditions 04 a), c), e), f) and h)

drawn by: J Boys

date: June 16 scale: 1:50/100@ A1

www.bpmnet.co.uk
info@bpmnet.co.uk

Do not scale off drawing, check all dimensions on site before all work is commenced

All goods materials workmanship to conform with current building regs BSS and COP's