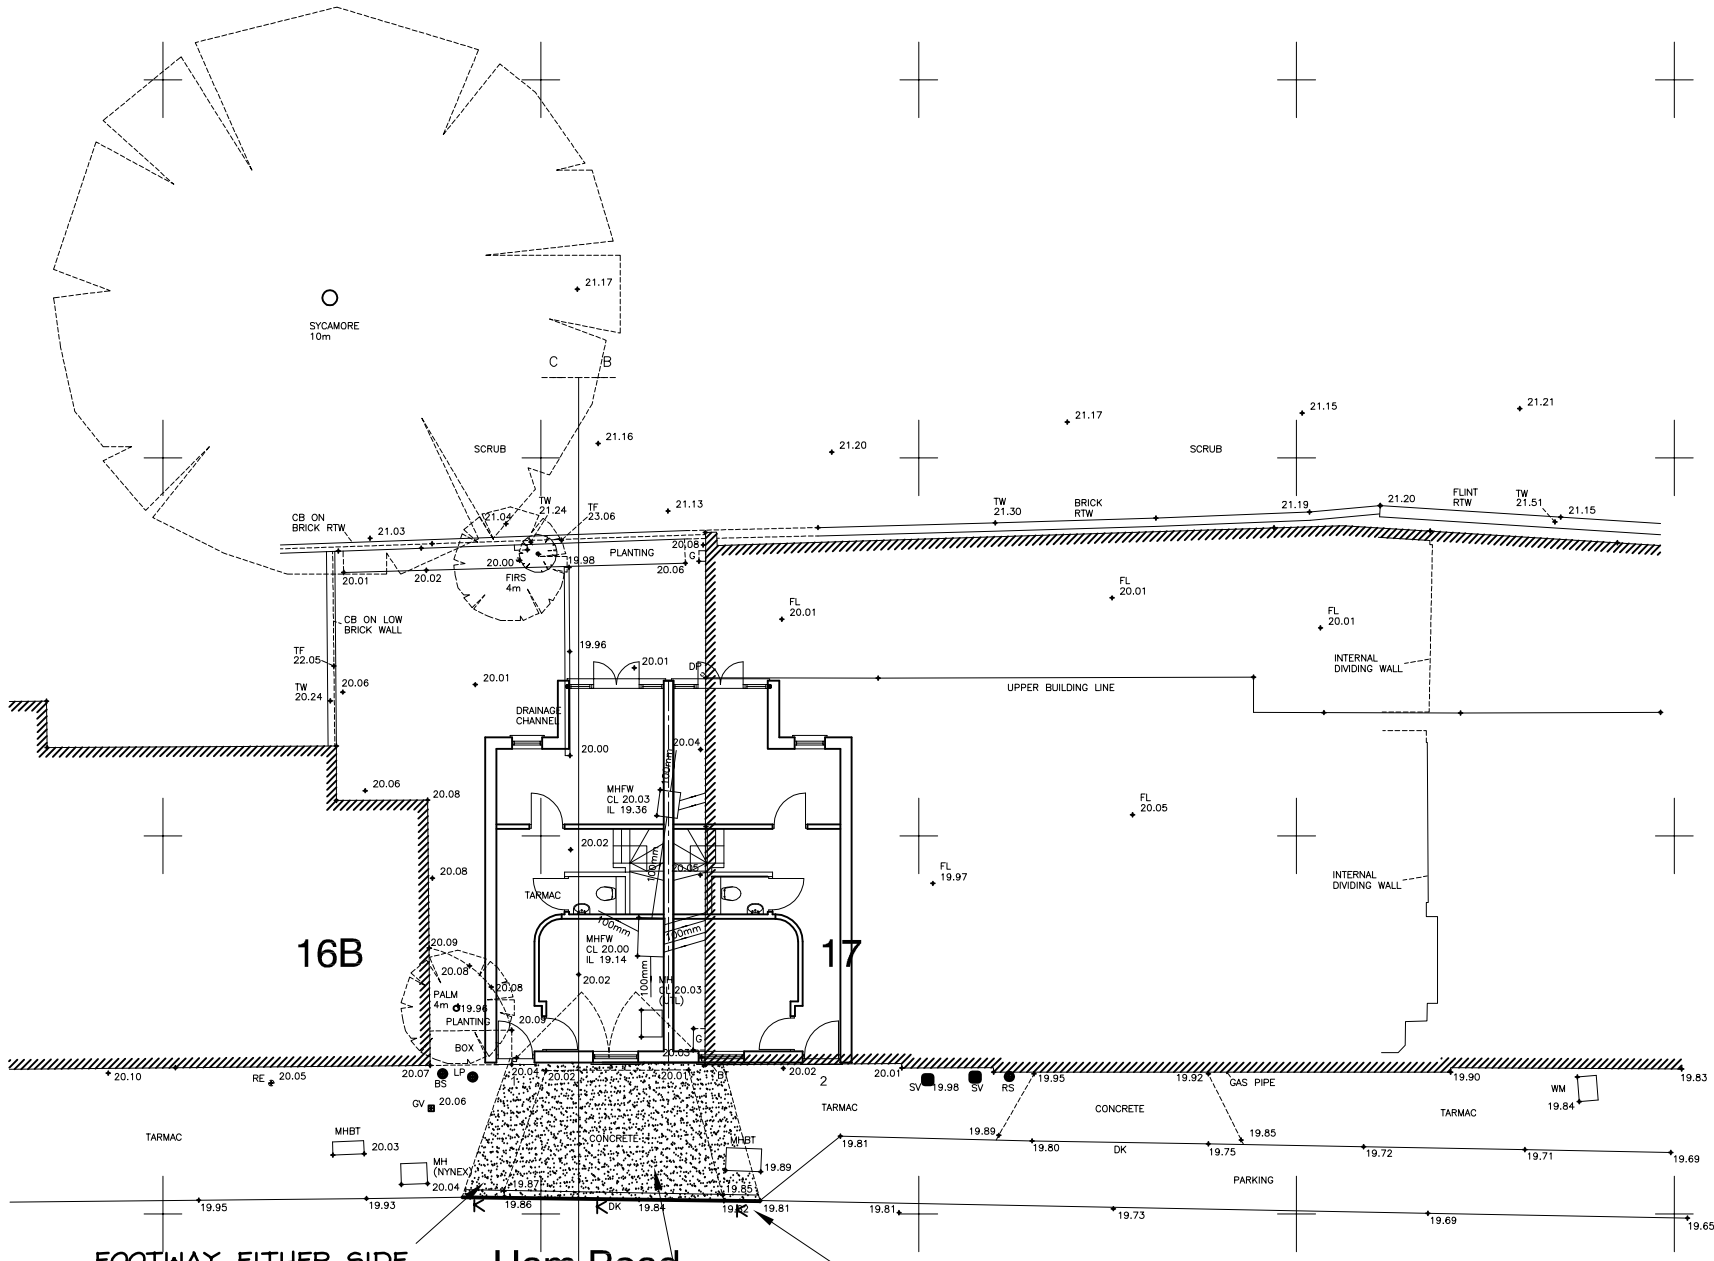

LEGEND

K — INDICATES EXTENT OF PROPOSED 125 HIGH KERBING

INDICATES EXTENT OF PUBLIC FOOTWAY REINSTATEMENT

REFER TO DRAWING e16043-SP1 FOR SITE LOCATION PLAN
REFER TO DRAWING e16043-11 FOR DETAILS

Issue:

BLB CHARTERED ENGINEERS
BLB House, 15-16 Hunns Mere Way
Brighton BN2 6AH
t: 01273 301 888
enquiries@blbsurveyors.co.uk
blbengineers.co.uk

NOTES

This drawing is copyright and shall not be reproduced nor used for any other purpose without written permission of the authors.
Do not copy from this drawing, use figured dimensions only.
The drawing must be read in conjunction with all other related drawings and documentation.
It is the contractor's responsibility to ensure compliance with the Building Regulations.
It is the contractor's responsibility to check all dimensions on site, any discrepancy to be reported immediately.
Details and sizes shown are indicative only and are subject to confirmation by the relevant Specialist Sub-contractor.

Client: KLAS PROPERTIES LLP

Project:
17 HAM ROAD
SHOREHAM

Drawing Title:
SECTION 278 HIGHWAY AGREEMENT
PROPOSED FOOT PATH

Rev	Date	Description	By
-			

Scale: 1:500 (when printed @ A3)
Drawn By: NCB Date: 02/06/16
Checked By: DS Date: 02/06/16
Preliminary ☒ Planning ☐ Tender ☐ Construction ☐
Job: e16043 Dwg No: 10 Rev: - A3