140mm (W) x 255mm (D) x 914mm (L) CONSERVATION CONCRETE KERB (OR OTHERWISE TO MATCH EXISTING) TO BS EN 1340) KERB TO BE BEDDED IN 20mm 1:3 CEMENT/ SAND MORTAR. CONCRETE BED AND HAUNCH GRADE ST1 (C6/C8)

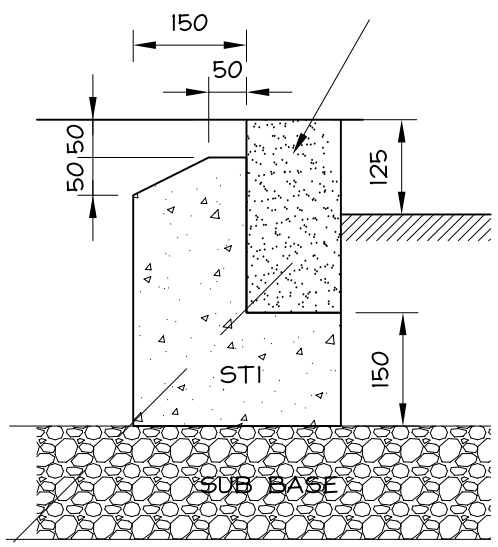

FULL HEIGHT KERB TYPE 'HB2' [K]

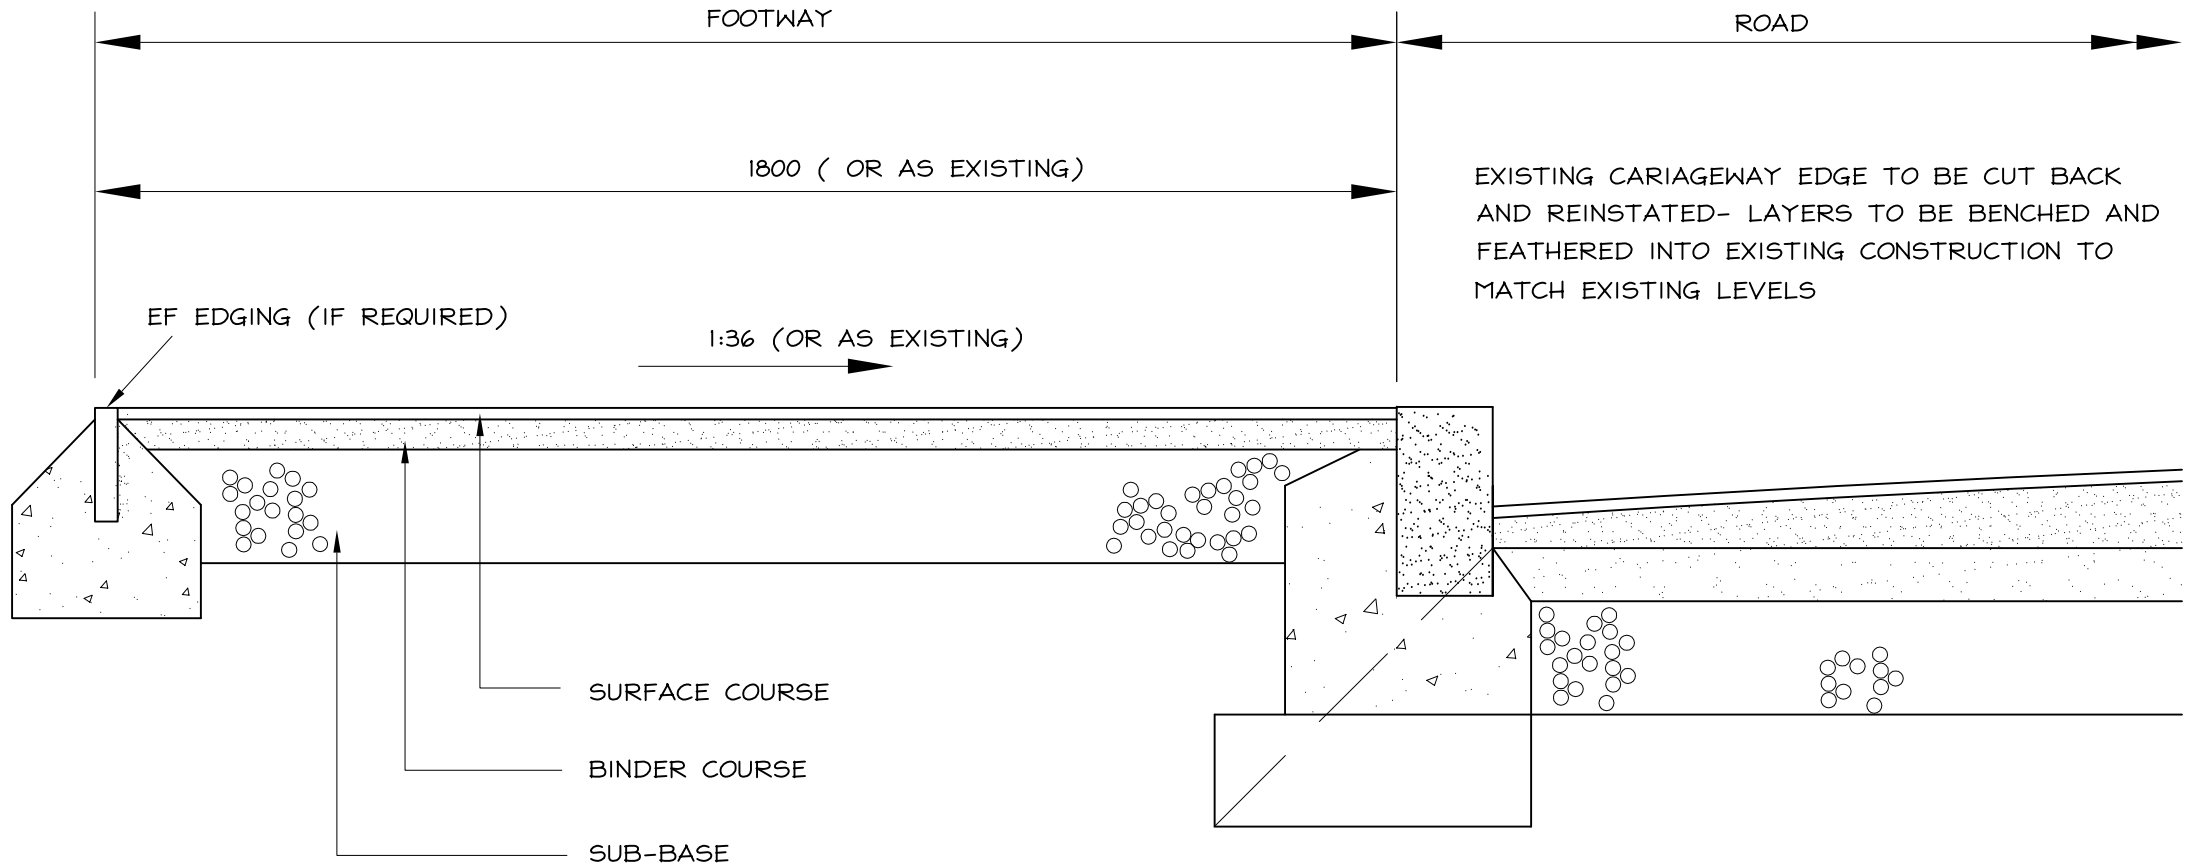

NOTES:

1. DO NOT SCALE FROM THIS DRAWING.
2. KERBS TO BE BUTT JOINTED. WHERE KERB ALIGNMENTS INCUR' MINOR OPEN JOINT TAPERS' BETWEEN FORMED SURFACES MORTAR JOINTING SHALL BE USED AS DIRECTED BY HIGHWAY INSPECTOR.
3. ALL FULL LENGTH PCC KERBS ARE TO BE MECHANICALLY HANDLED.
4. ALL PCC KERBS & EDGINGS SHALL BE TO BS EN 1340 & LAID TO BS 7533-6.
5. ALL SETTS OF NATURAL STONE SHALL BE TO BS EN 1342 & LAID TO BS 7533-7.
6. ALL KERBS & EDGINGS BED & BACKING TO BE CONCRETE CLASS ST1 (C6/8), WELL COMPACTED. UNLESS OTHERWISE STATED THIS SHALL BE A MINIMUM BED THICKNESS OF 150mm.
7. THE MINIMUM LENGTH OF ANY CUT KERB SHALL BE 450mm (HALF KERB)
8. FULL HEIGHT KERB UPSTANDS SHALL BE AS SHOWN UNLESS OTHERWISE AGREED BY WSCC UNDER A FORMAL REQUEST.

TYPE 1 - FLEXIBLE FOOTWAY CONSTRUCTION

SURFACE COURSE	BITUMEN MACADAM DENSE WEARING COURSE 6mm NOMINAL SIZE	20mm THICK, AC 6 DENSE SURF 100/150
BINDER COURSE	BITUMEN MACADAM DENSE BINDER COURSE 20mm NOMINAL SIZE	50mm THICK, AC 20 DENSE BIN 40/60
SUB-BASE	DTP TYPE 1 /TYPE 2 GRANULAR MATERIAL	100 mm THICK, TYPE 1/ TYPE2 SUB-BASE

TYPE 1 FLEXIBLE FOOTWAY ADJACENT CARRIAGEWAY

Issue:

BLB CHARTERED ENGINEERS
BLB House, 15-16 Hunns Mere Way
Brighton BN2 6AH
t: 01273 301 888
enquiries@blbsurveyors.co.uk
blbengineers.co.uk

NOTES

This drawing is copyright and shall not be reproduced nor used for any other purpose without written permission of the authors.
Do not copy from this drawing, use figured dimensions only.
The drawing must be read in conjunction with all other related drawings and documentation.
It is the contractor's responsibility to ensure compliance with the Building Regulations.
It is the contractor's responsibility to check all dimensions on site, any discrepancy to be reported immediately.
Details and sizes shown are indicative only and are subject to confirmation by the relevant Specialist Sub-contractor.

Client: KLAS PROPERTIES LLP

Project: 17 HAM ROAD SHOREHAM

Drawing Title: PROPOSED FOOTWAY REINSTATEMENT CONSTRUCTION DETAILS

Rev	Date	Description	By
-			

Scale: 1:10 (when printed @ A3) | Drawn By: NCB | Date: 02/06/16 | Checked By: DS | Date: 02/06/16

Preliminary ☒ Planning ☐ Tender ☐ Construction ☐

Job: e16043 | Dwg No: 11 | Rev: - | A3