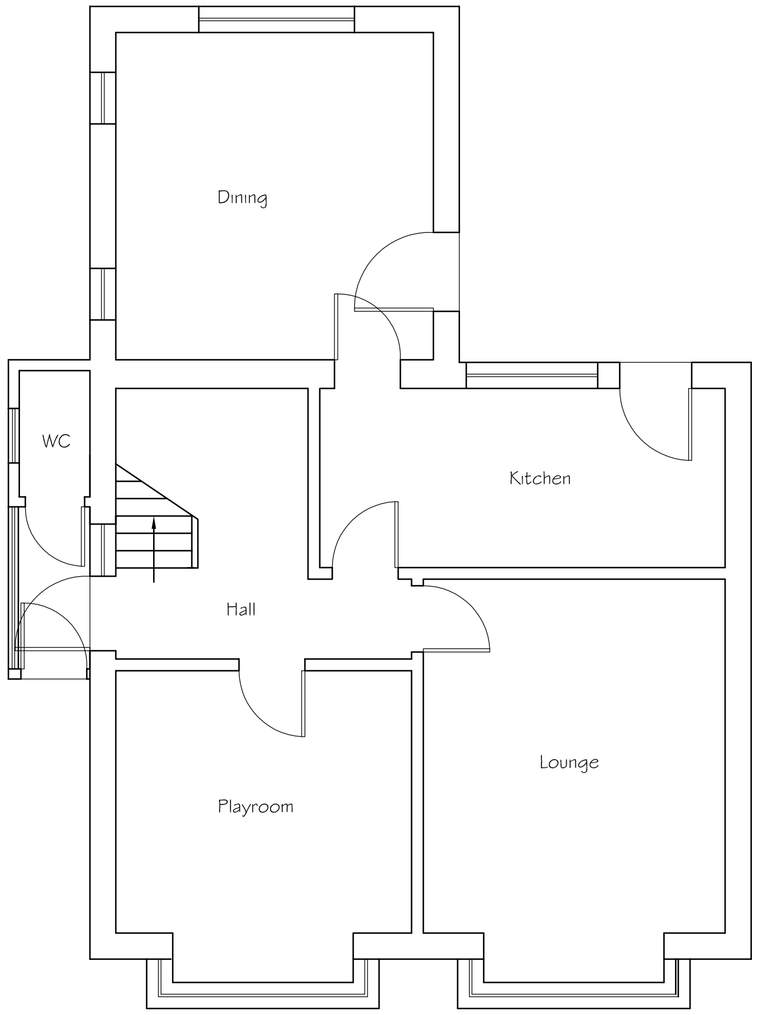

Existing Ground Floor Plan

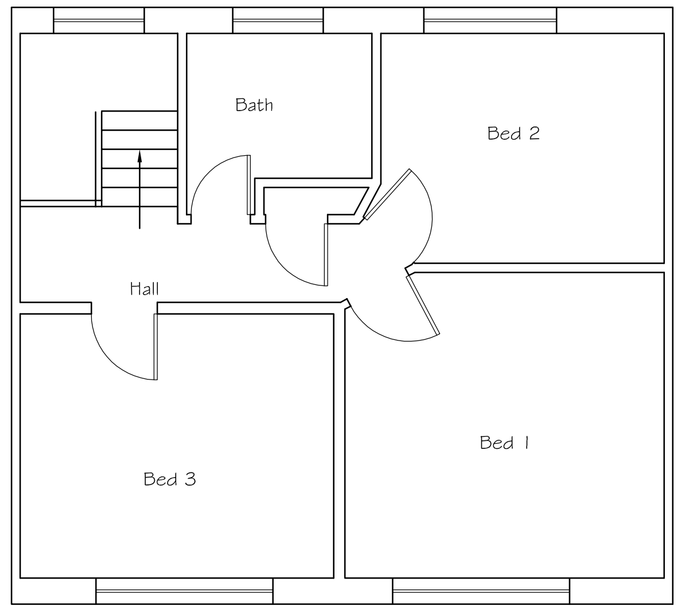

Existing First Floor Plan

SCALE 1:50

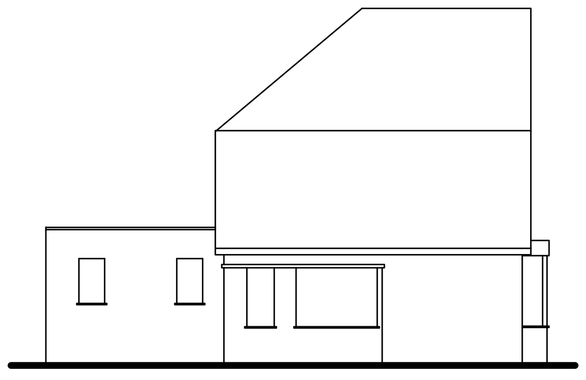

Existing Side Elevation

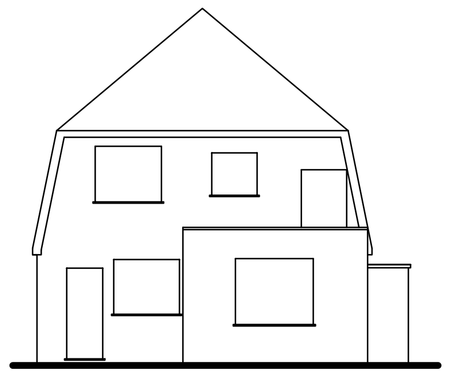

Existing Rear Elevation

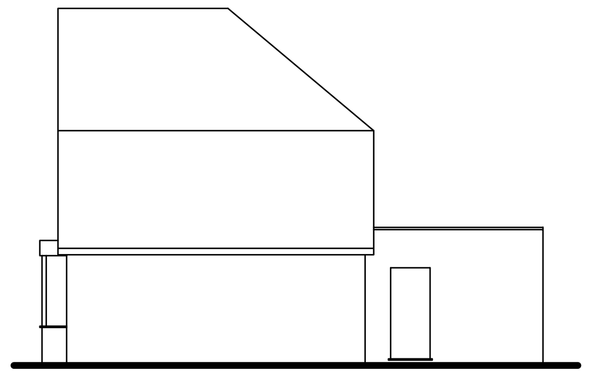

Existing Side Elevation

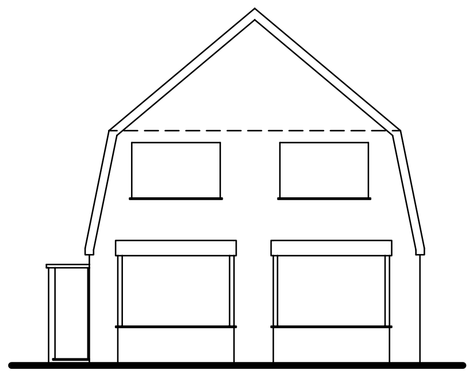

Existing Front Elevation



SCALE 1:100

Tony Rogers
Building Consultants
Address: 40 Dawn Crescent, Upper Beeding
West Sussex, BN44 3WH
Telephone: 01903 815225 Fax: 01903 815225

Rev.	Date:	Revision Description:

Client: Mr & Mrs C Witham

Address: 21 Mill Lane
Shoreham
West Sussex
BN43 5NA

Project: Proposed extensions & alterations

Scale: 1:50 1:100
Paper Size A1

Date: November 2013

Drawing No: 13/887/01

Drawn By: AWR

Revision: