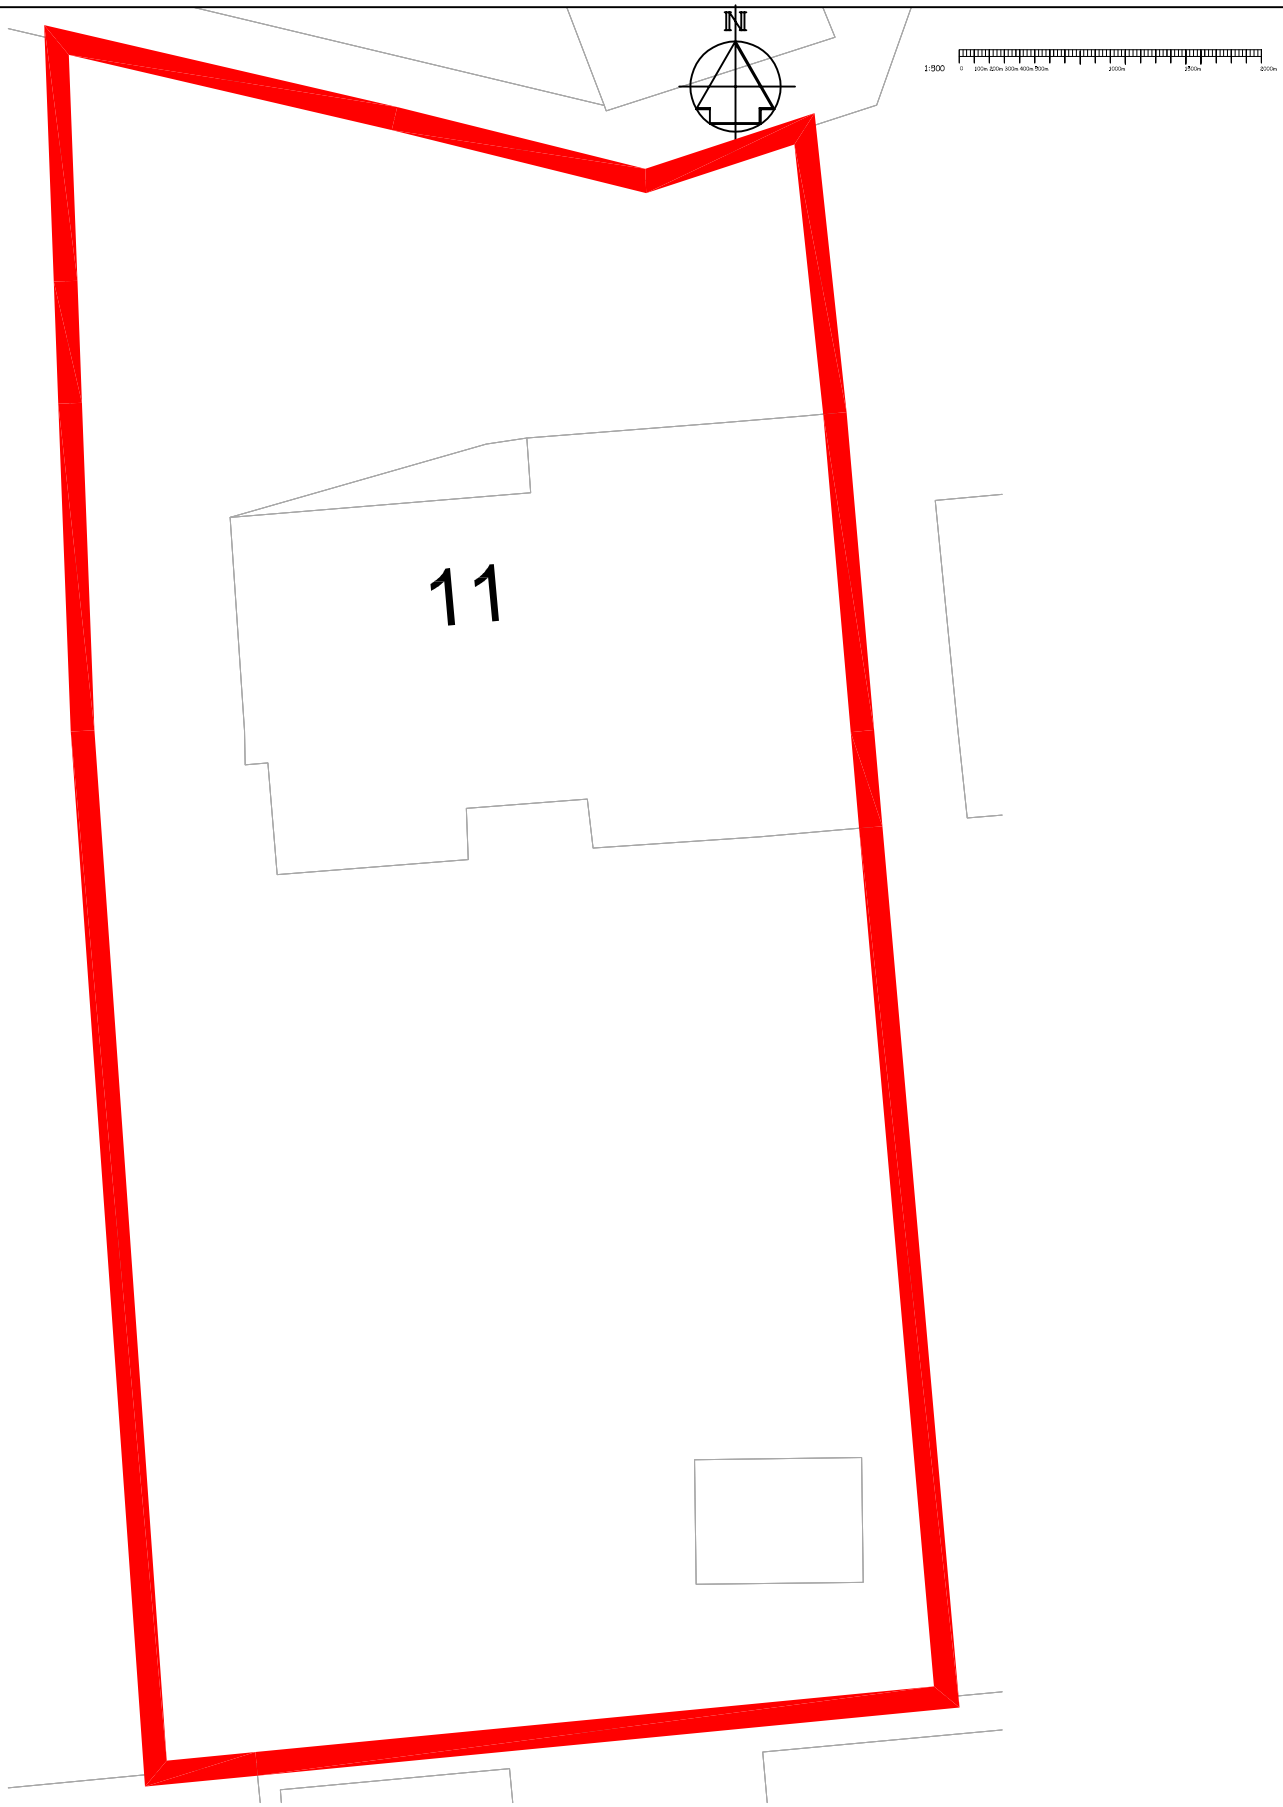


Block Plan
1:500 Scale

Project Retention of 3.5M Ground Floor Rear Extension, Lower Ground Floor & External Shed At 11 Longlands Spinney, Worthing, West Sussex, BN14 9NU.	Sheet Title Site Plan	Notes	Drawn by RB Scale 1:200 @ A4	RIBO ASSOCIATES LTD Architectural Consultants 51 Hassocks Road, Streatham Vale, London SW16 5HA Tel: 020 8617 9182 / 07946 872 604 E: ribo.arch@gmail.com	Drawing No. 3 of
	Revisions	Do not scale these drawings. Any discrepancies noted are to be reported to RIBO Associates Ltd immediately	Date June 2025 Job No. 11LS/P1		