






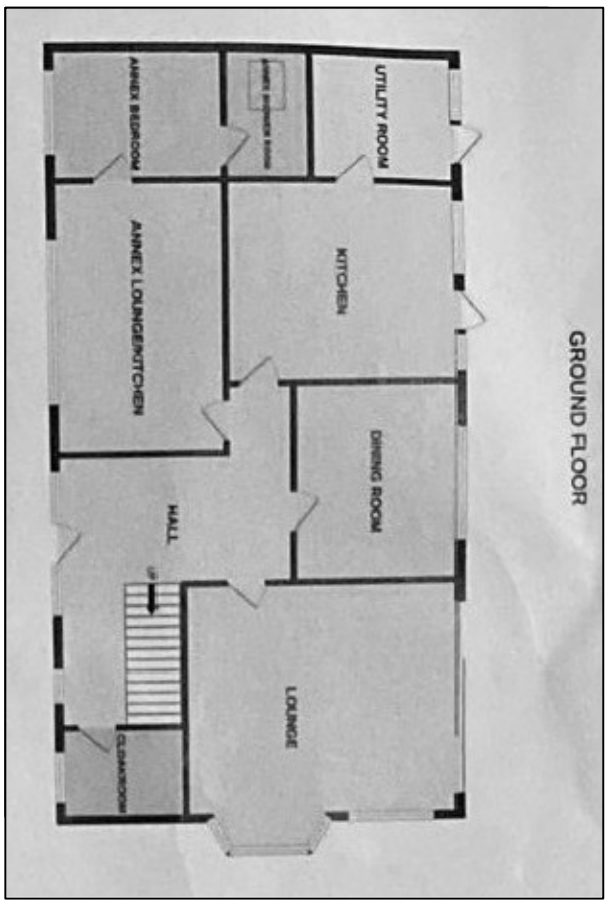


PREVIOUSLY EXISTING GROUND FLOOR PLAN

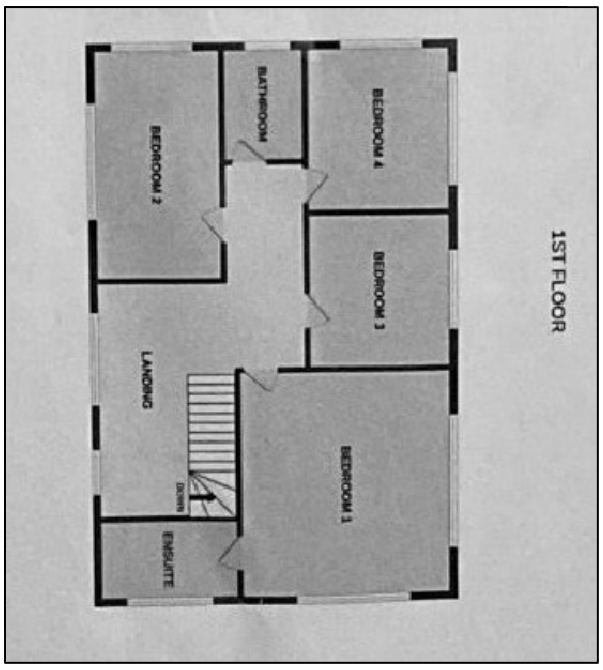


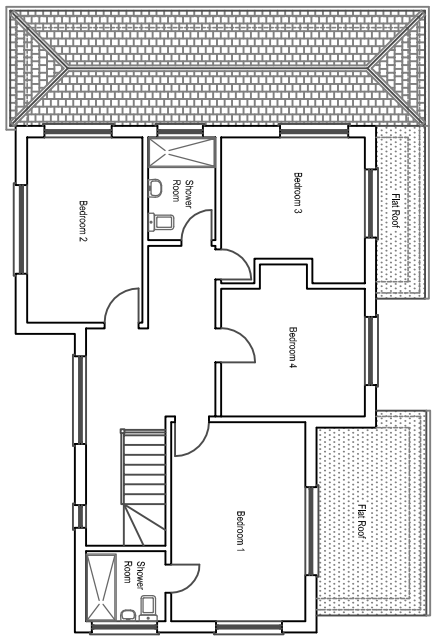


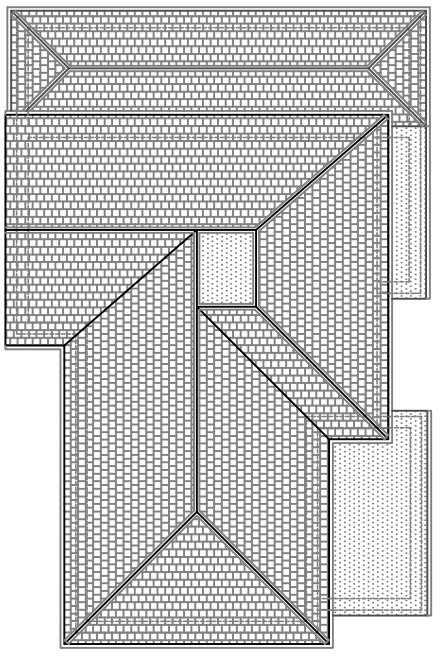

PREVIOUSLY EXISTING FIRST FLOOR PLAN

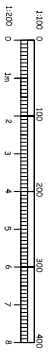

PREVIOUSLY EXISTING ROOF PLAN

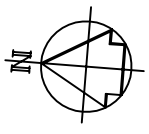


| | | | | | |
|---|---|---|---|---|---|
| Project<br>Retention of 3.5M Ground Floor Rear Extension, Lower Ground Floor & External Shed At 11 Longlands Spinney, Worthing, West Sussex, BN14 9NU. | Sheet Title<br>Previously Existing Floor Plans | Notes | Drawn by RB<br>Scale 1:100 @ A3<br>Date June 2025<br>Job No. 11 LS/P1 | RIBO ASSOCIATES LTD<br>Architectural Consultants<br>51 Hassocks Road, Streatham Vale, London SW16 5HA<br>Tel: 020 8617 9182 / 07946 872 604<br>E: ribo.arch@gmail.com | Drawing No.<br>4A<br>of |
| | Revisions<br>A - North point added | Do not scale these drawings. Any discrepancies noted are to be reported to RIBO Associates Ltd immediately | | | |