Demolition of the existing bungalow and construction of a residential dwelling house
12 The Meadway, Shoreham by Sea, BN43 5RP

February 2022
Drawing no:JB 451/planning 03A

Revision A: External rear staircase and balcony omitted, reduction in height by 500mm
omission of 2nd floor study and internal alterations

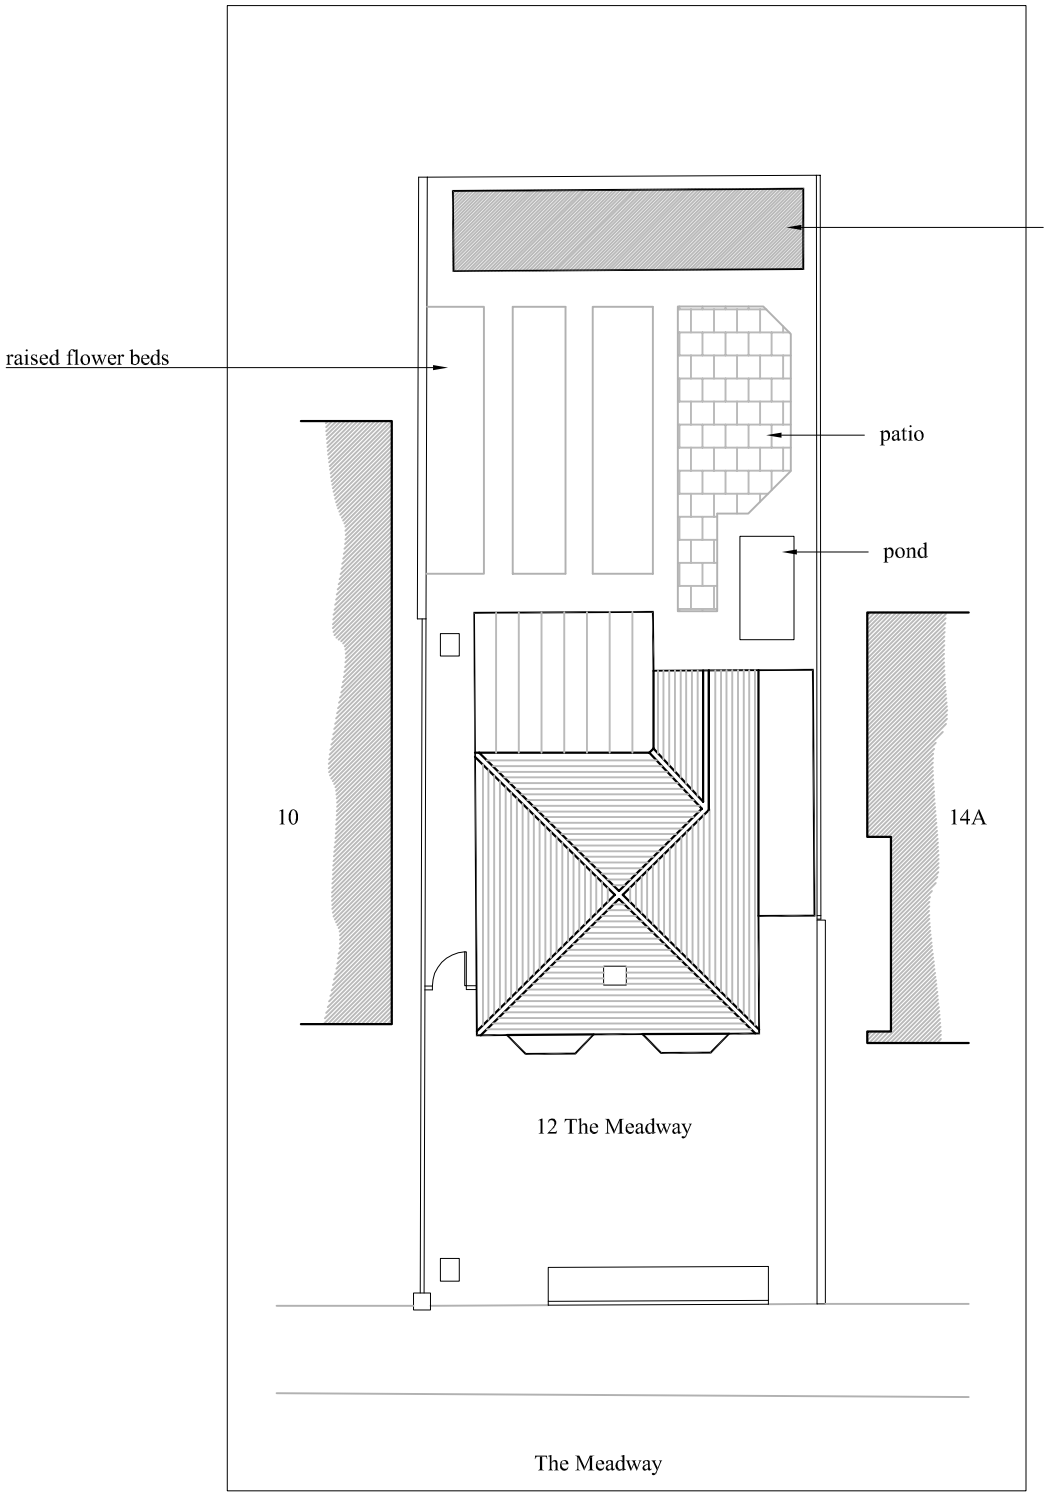

EXISTING SITE PLAN 1:200

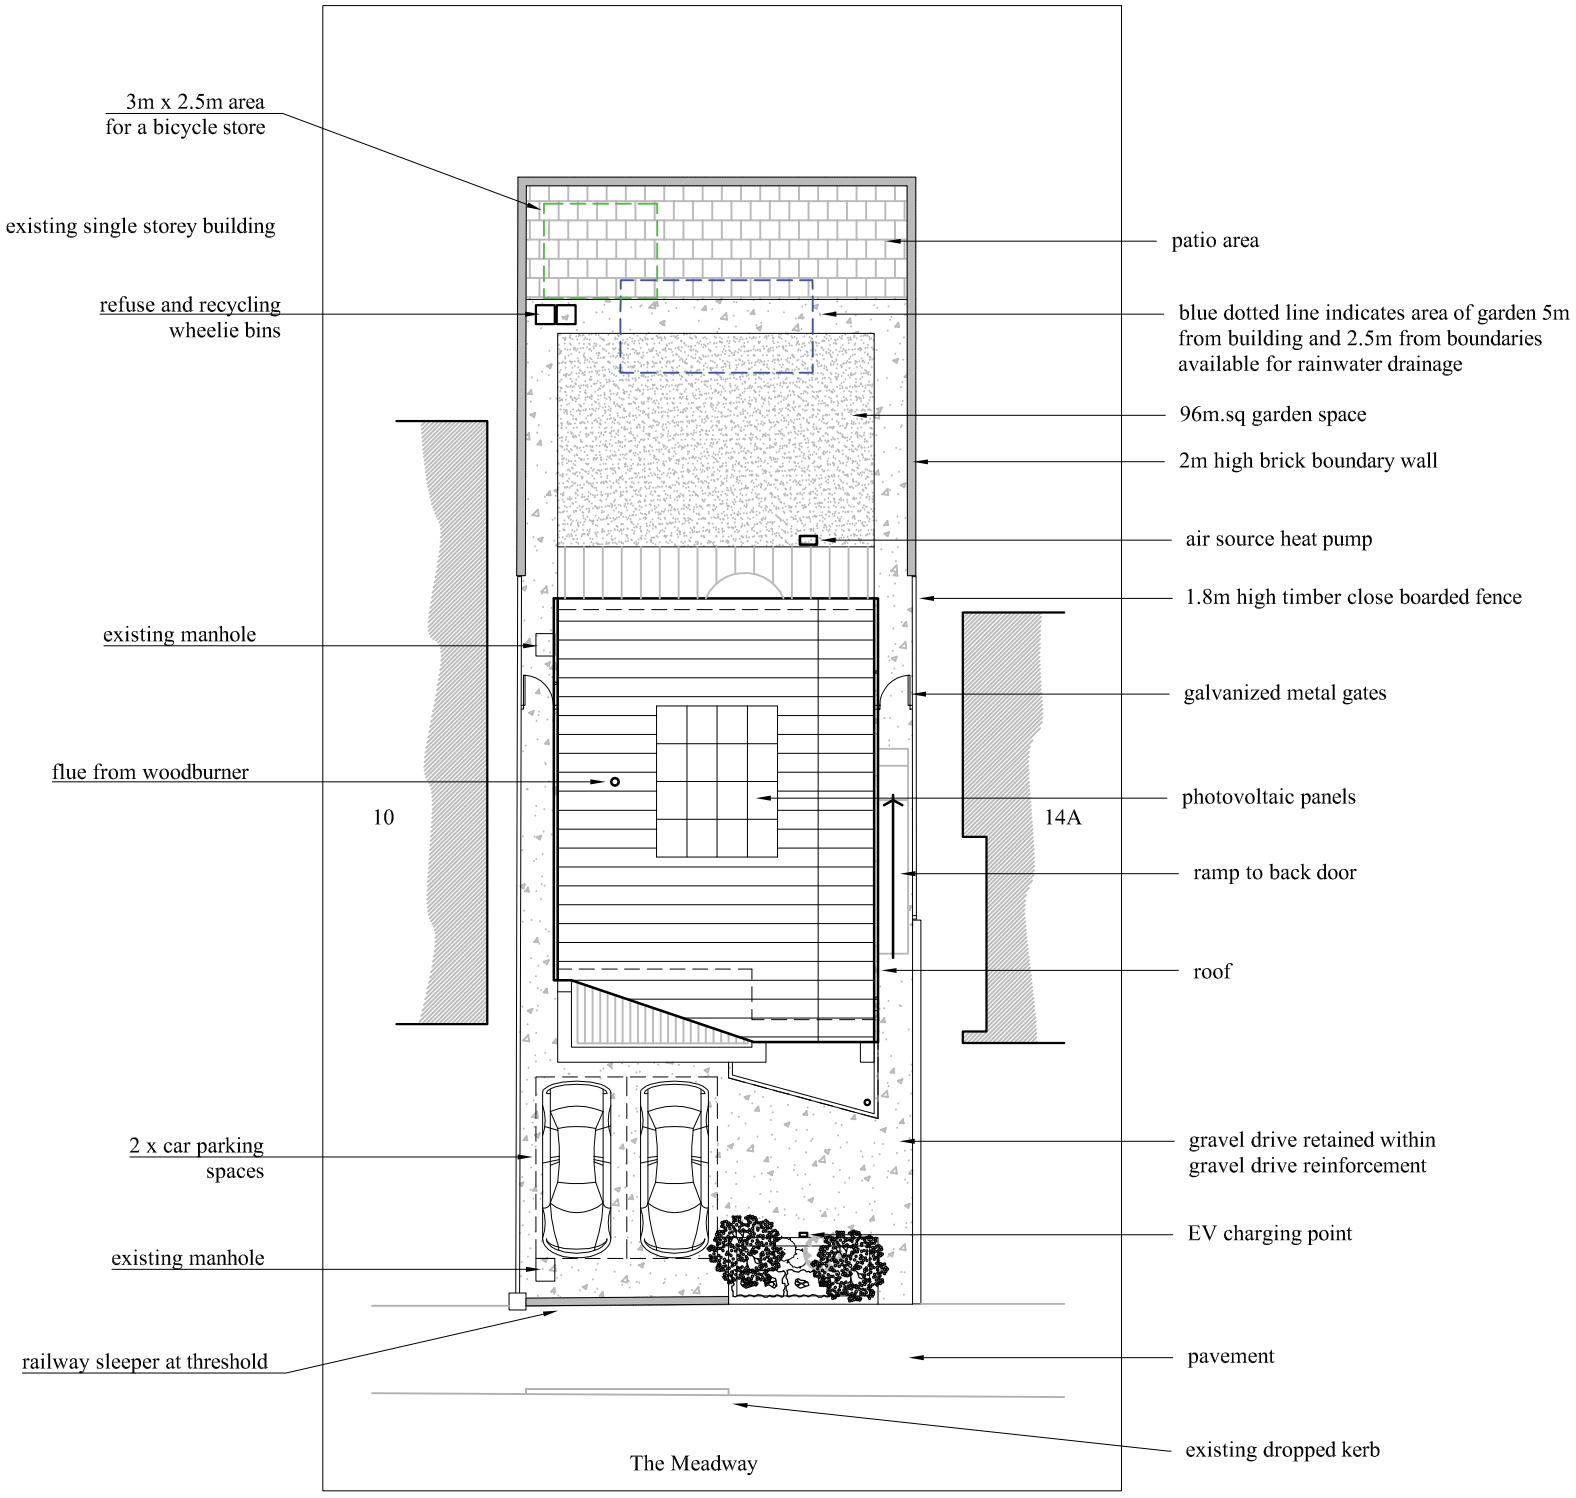

PROPOSED SITE PLAN 1:200

0 2 4 6 8 10
SCALE BAR 1:200

JAMES BRECKELL : ARCHITECT : ARB : RIBA
89 Old Fort Road, Shoreham by Sea, BN43 5HA, Tel 07733 268 297, Email: james@breckell.co.uk

N
W E
S