

FRONT ELEVATION

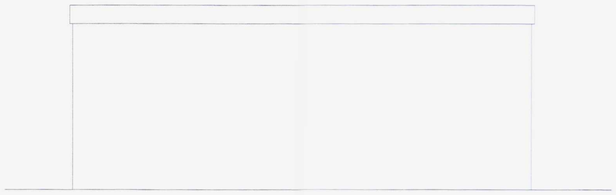

SIDE ELEVATION

0 1m 2m 3m 4m 5m

SCALE 1:50

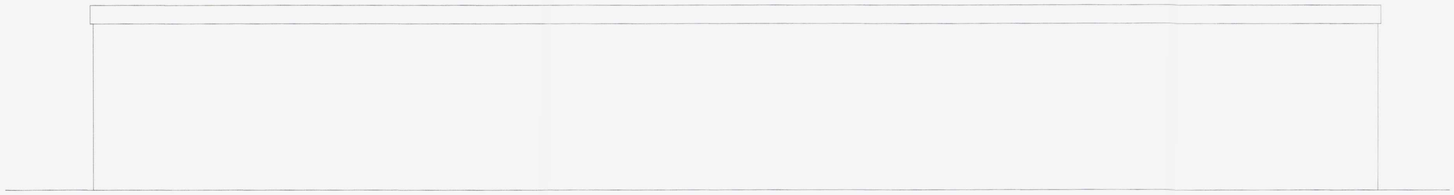

REAR ELEVATION



SIDE ELEVATION



SITE LOCATION PLAN

0 20m 40m 60m 80m 100m

SCALE 1:1250

OS account No. 100006304



BLOCK PLAN

0 10m 20m 30m 40m 50m

SCALE 1:500

notes:

amendments:

ADUR & WORTHING PLANNING SERVICES

PLAN AWDM/1229/16

DATE VALID 19 AUG 2016

Felce & Guy Partnership LLP
Architects
Studio 5 | English Close | Hove | BN3 7ET
T: 01273 736217 E: info@felceandguy.co.uk

project: TEMPORARY OFFICE ACCOMMODATION

location: SOUTHWICK SQUARE SOUTHWICK

client: FOCUS GROUP

drawing: ELEVATIONS, SITE LOCATION AND BLOCK PLANS.

scale: 1:50, 1:500, 1:1250 | page: A1

drawn by: SM | checked by: ---------

date: Aug. '16 | drawing number: 2714 - 04 | revision: --

© Felce & Guy Partnership LLP