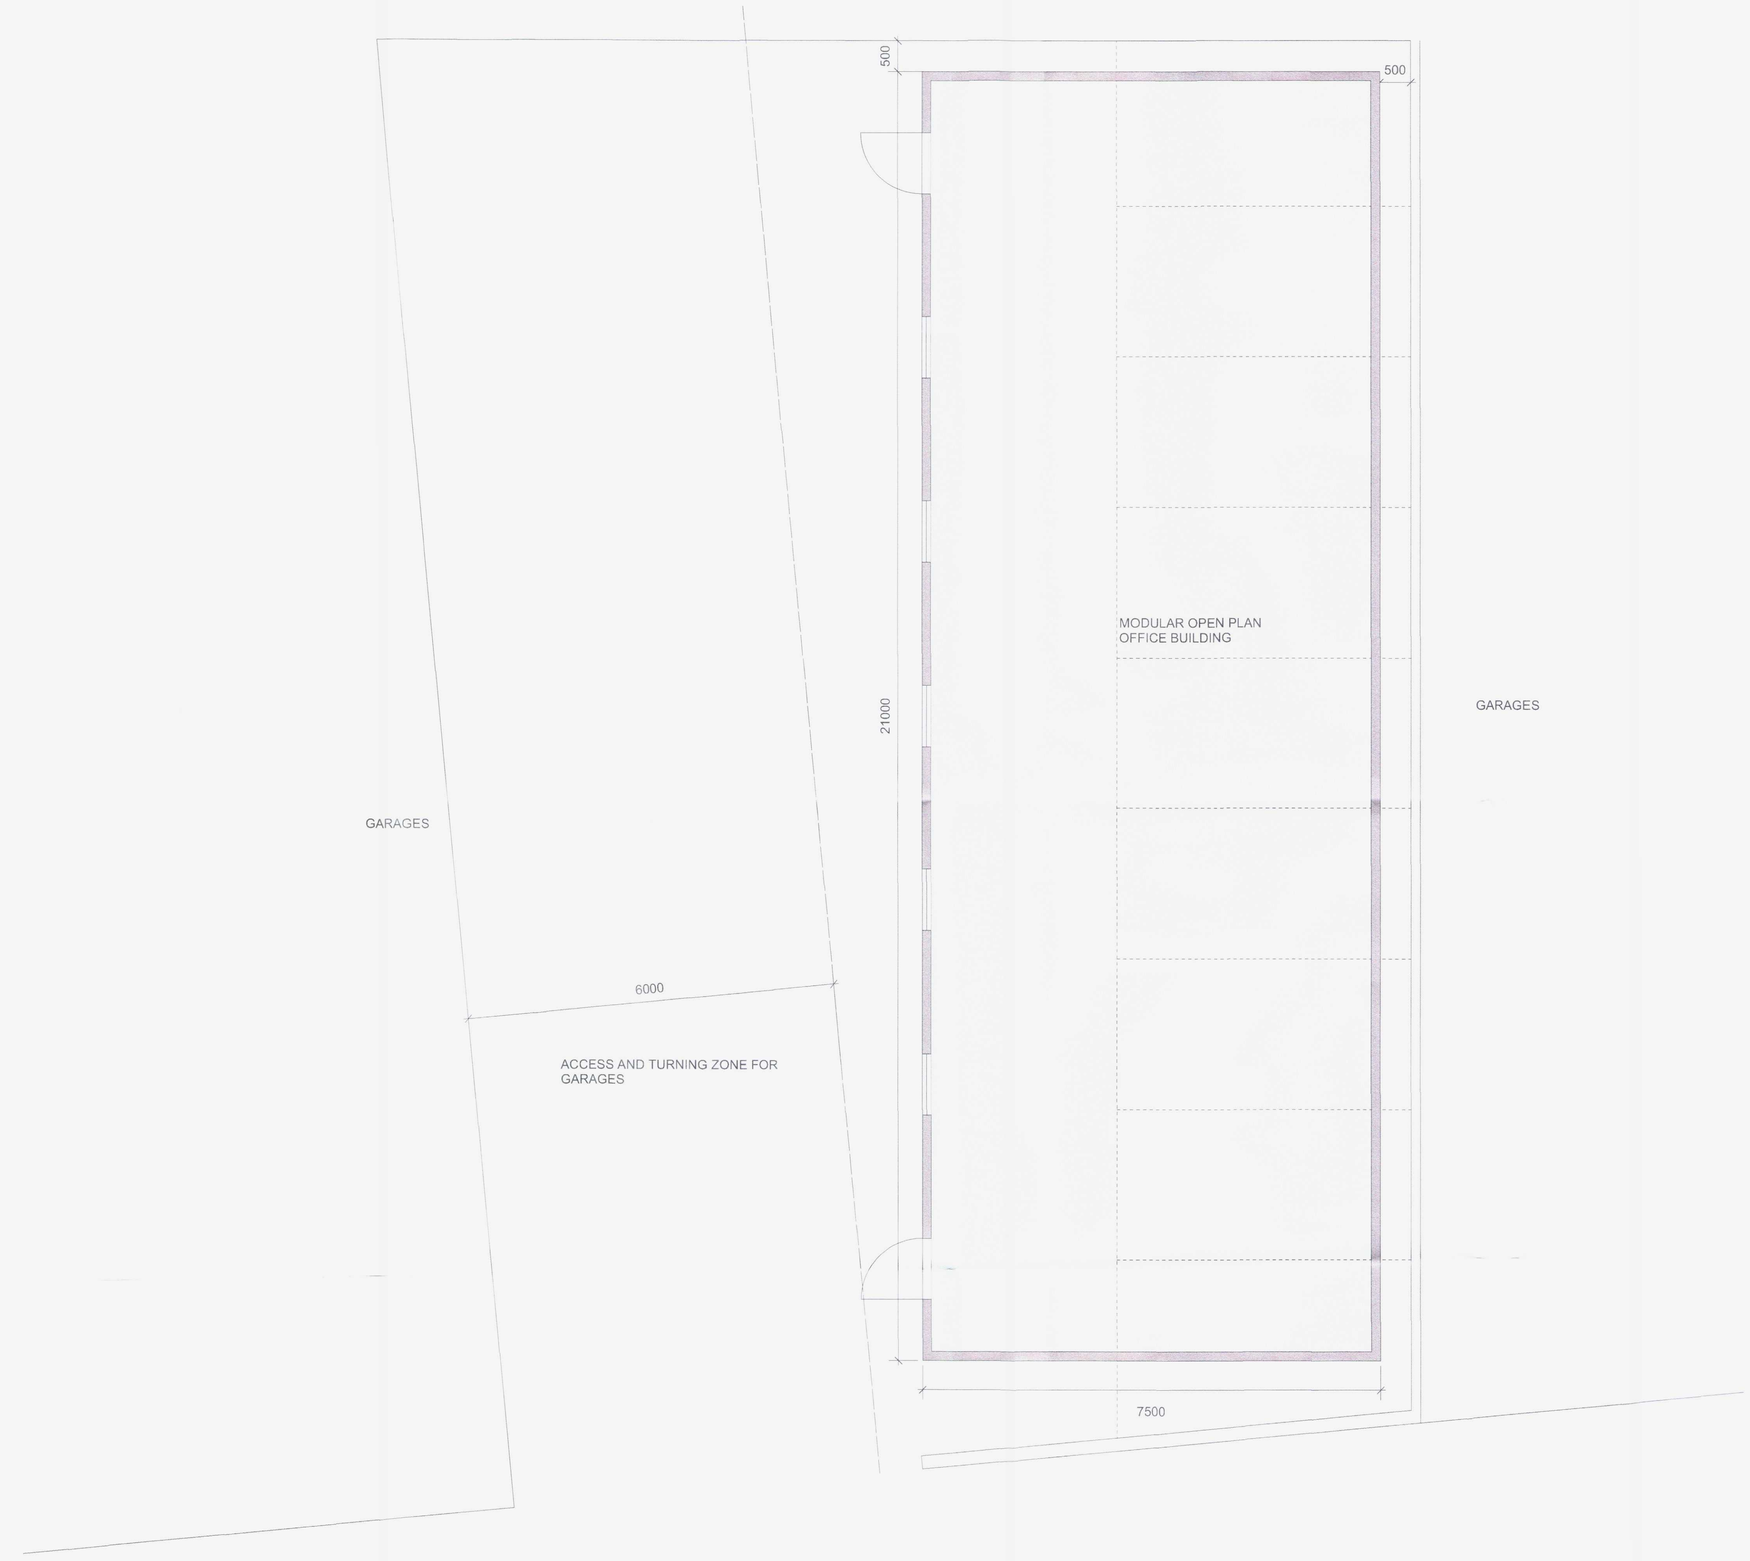

notes:

amendments:

ADUR & WORTHING
PLANNING SERVICES
PLAN AWDM/1229/16
DATE VALID 19 AUG 2016

Felce & Guy Partnership LLP
Architects
Studio 5 | English Close | Hove | BN3 7ET
T: 01273 736217 E: info@felceandguy.co.uk

project: TEMPORARY OFFICE ACCOMMODATION

location: SOUTHWICK SQUARE
SOUTHWICK

client: FOCUS GROUP

drawing: PROPOSED SITE PLAN

scale: 1:50 | page: A1

drawn by: SM | checked by: ---------

date: Aug. '16 | drawing number: 2714 - 03 | revision: A

© Felce & Guy Partnership LLP