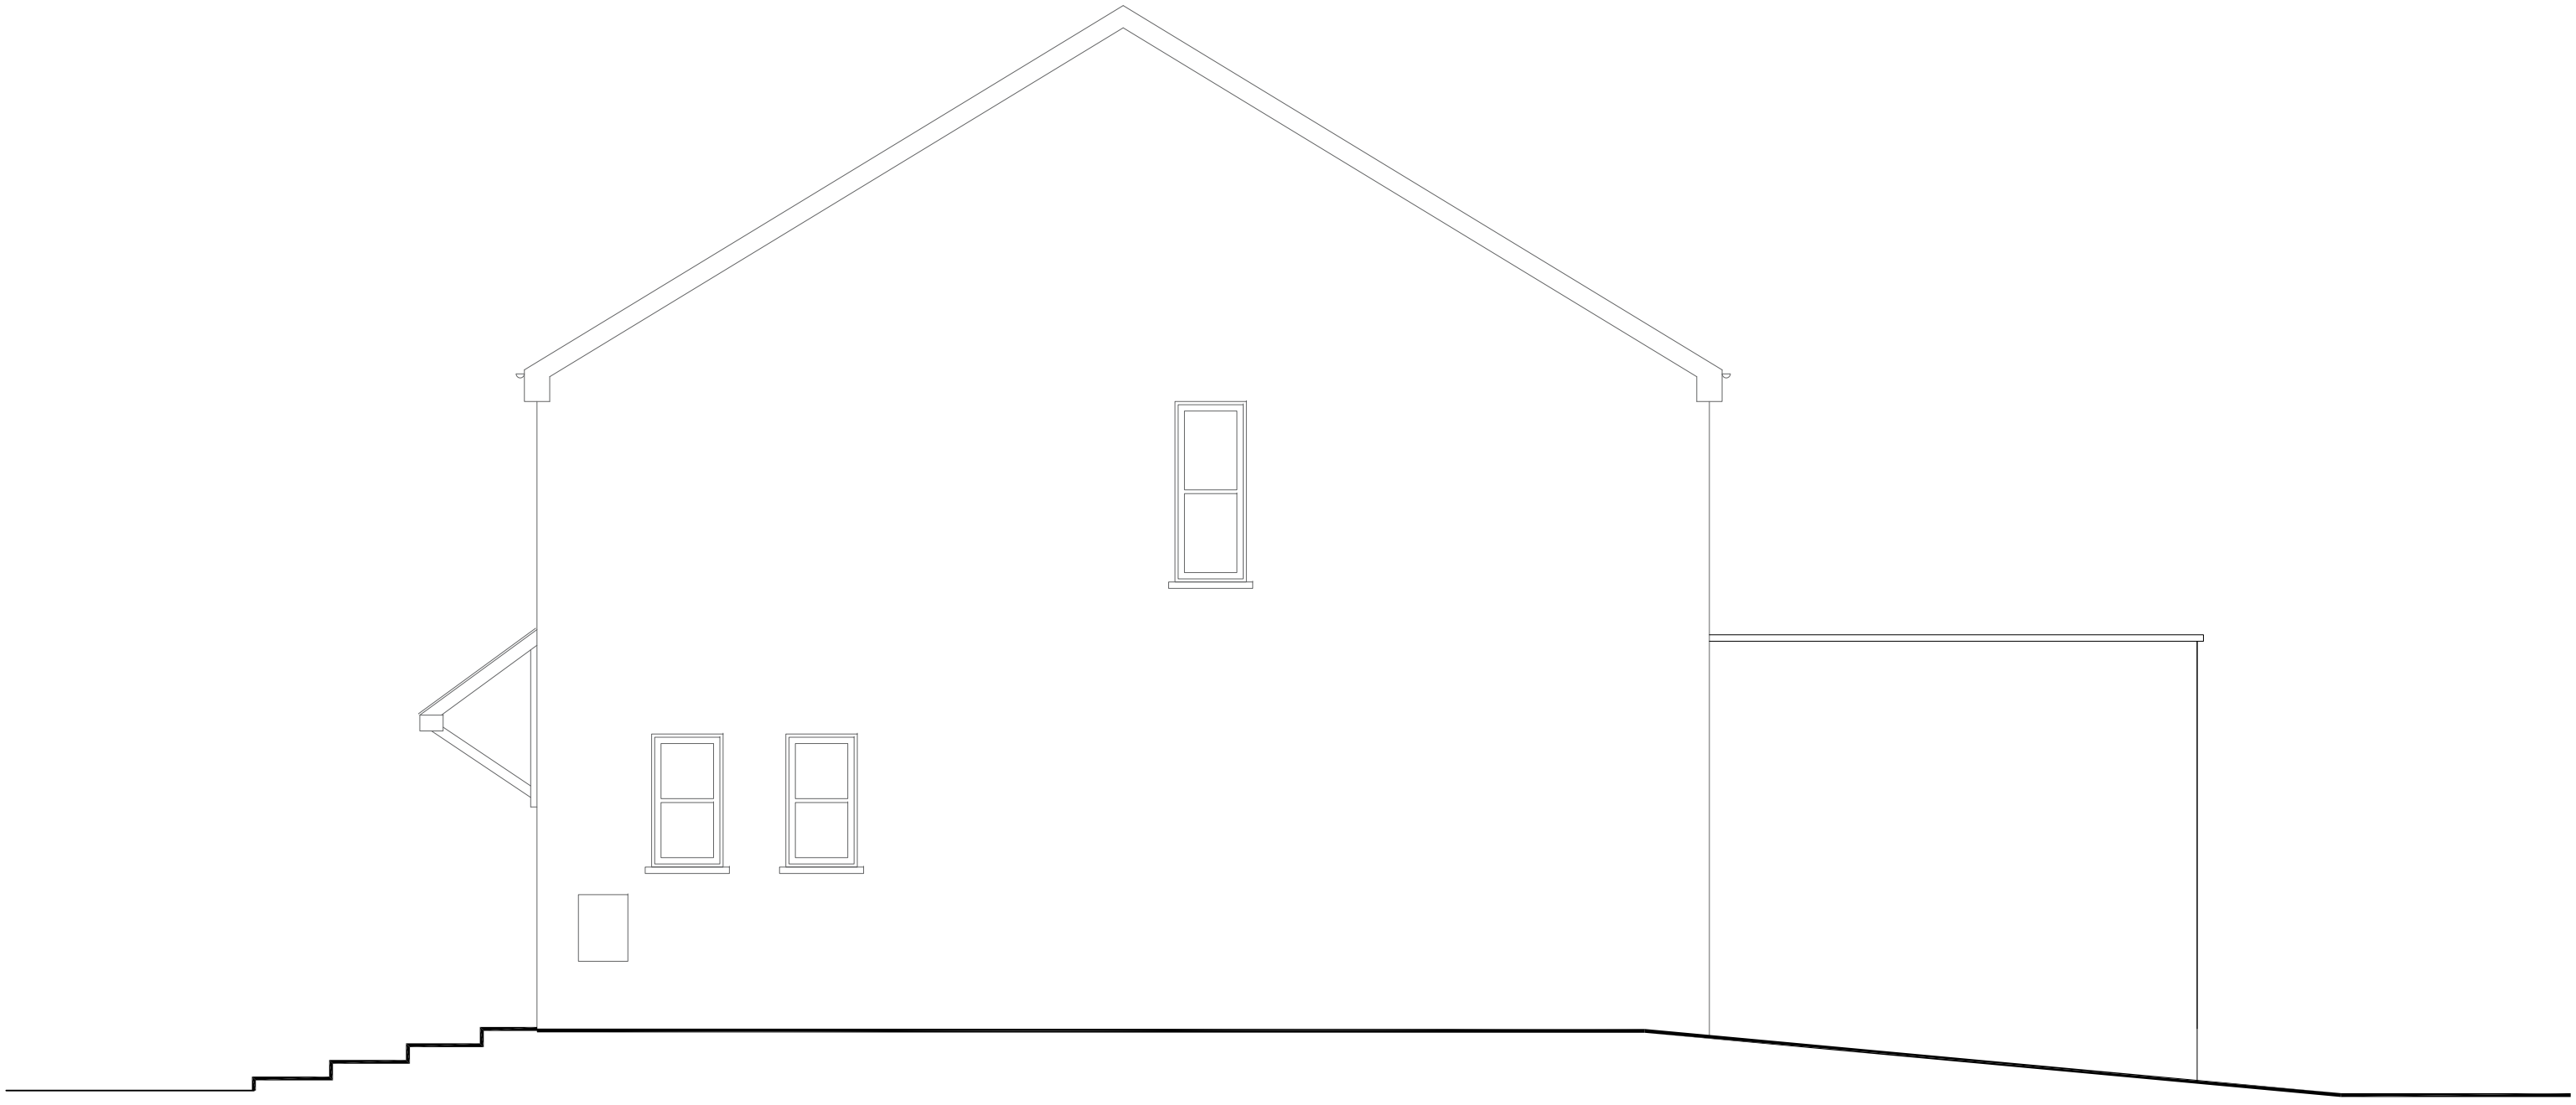


Flank (west) elevation to property no 38

0mm 500 1000 1500 2000 2500

PROBYN GIBBS ASSOCIATES 35 Shakespeare Road London SE24 0LA T : 020 7733 0518 M : 07851 249769	client **Guinness Developments Ltd (GDL)**	project **37 Addison Close, BN15 9TD**		Rev
	drawing **West elevation proposed**	scale **1: 50@A3**	drwg no **2106 - P18**	
		date **16.03.2023**	Revision: **-**	

PROBYN GIBBS ASSOCIATES