Notes:-
1. Drawing to be used for Planning Application Purposes only.
2. All dimensions are to be checked on site prior to fabrication. Any discrepencies are to be brought to the attention of CBES / MDA Architectural Services.

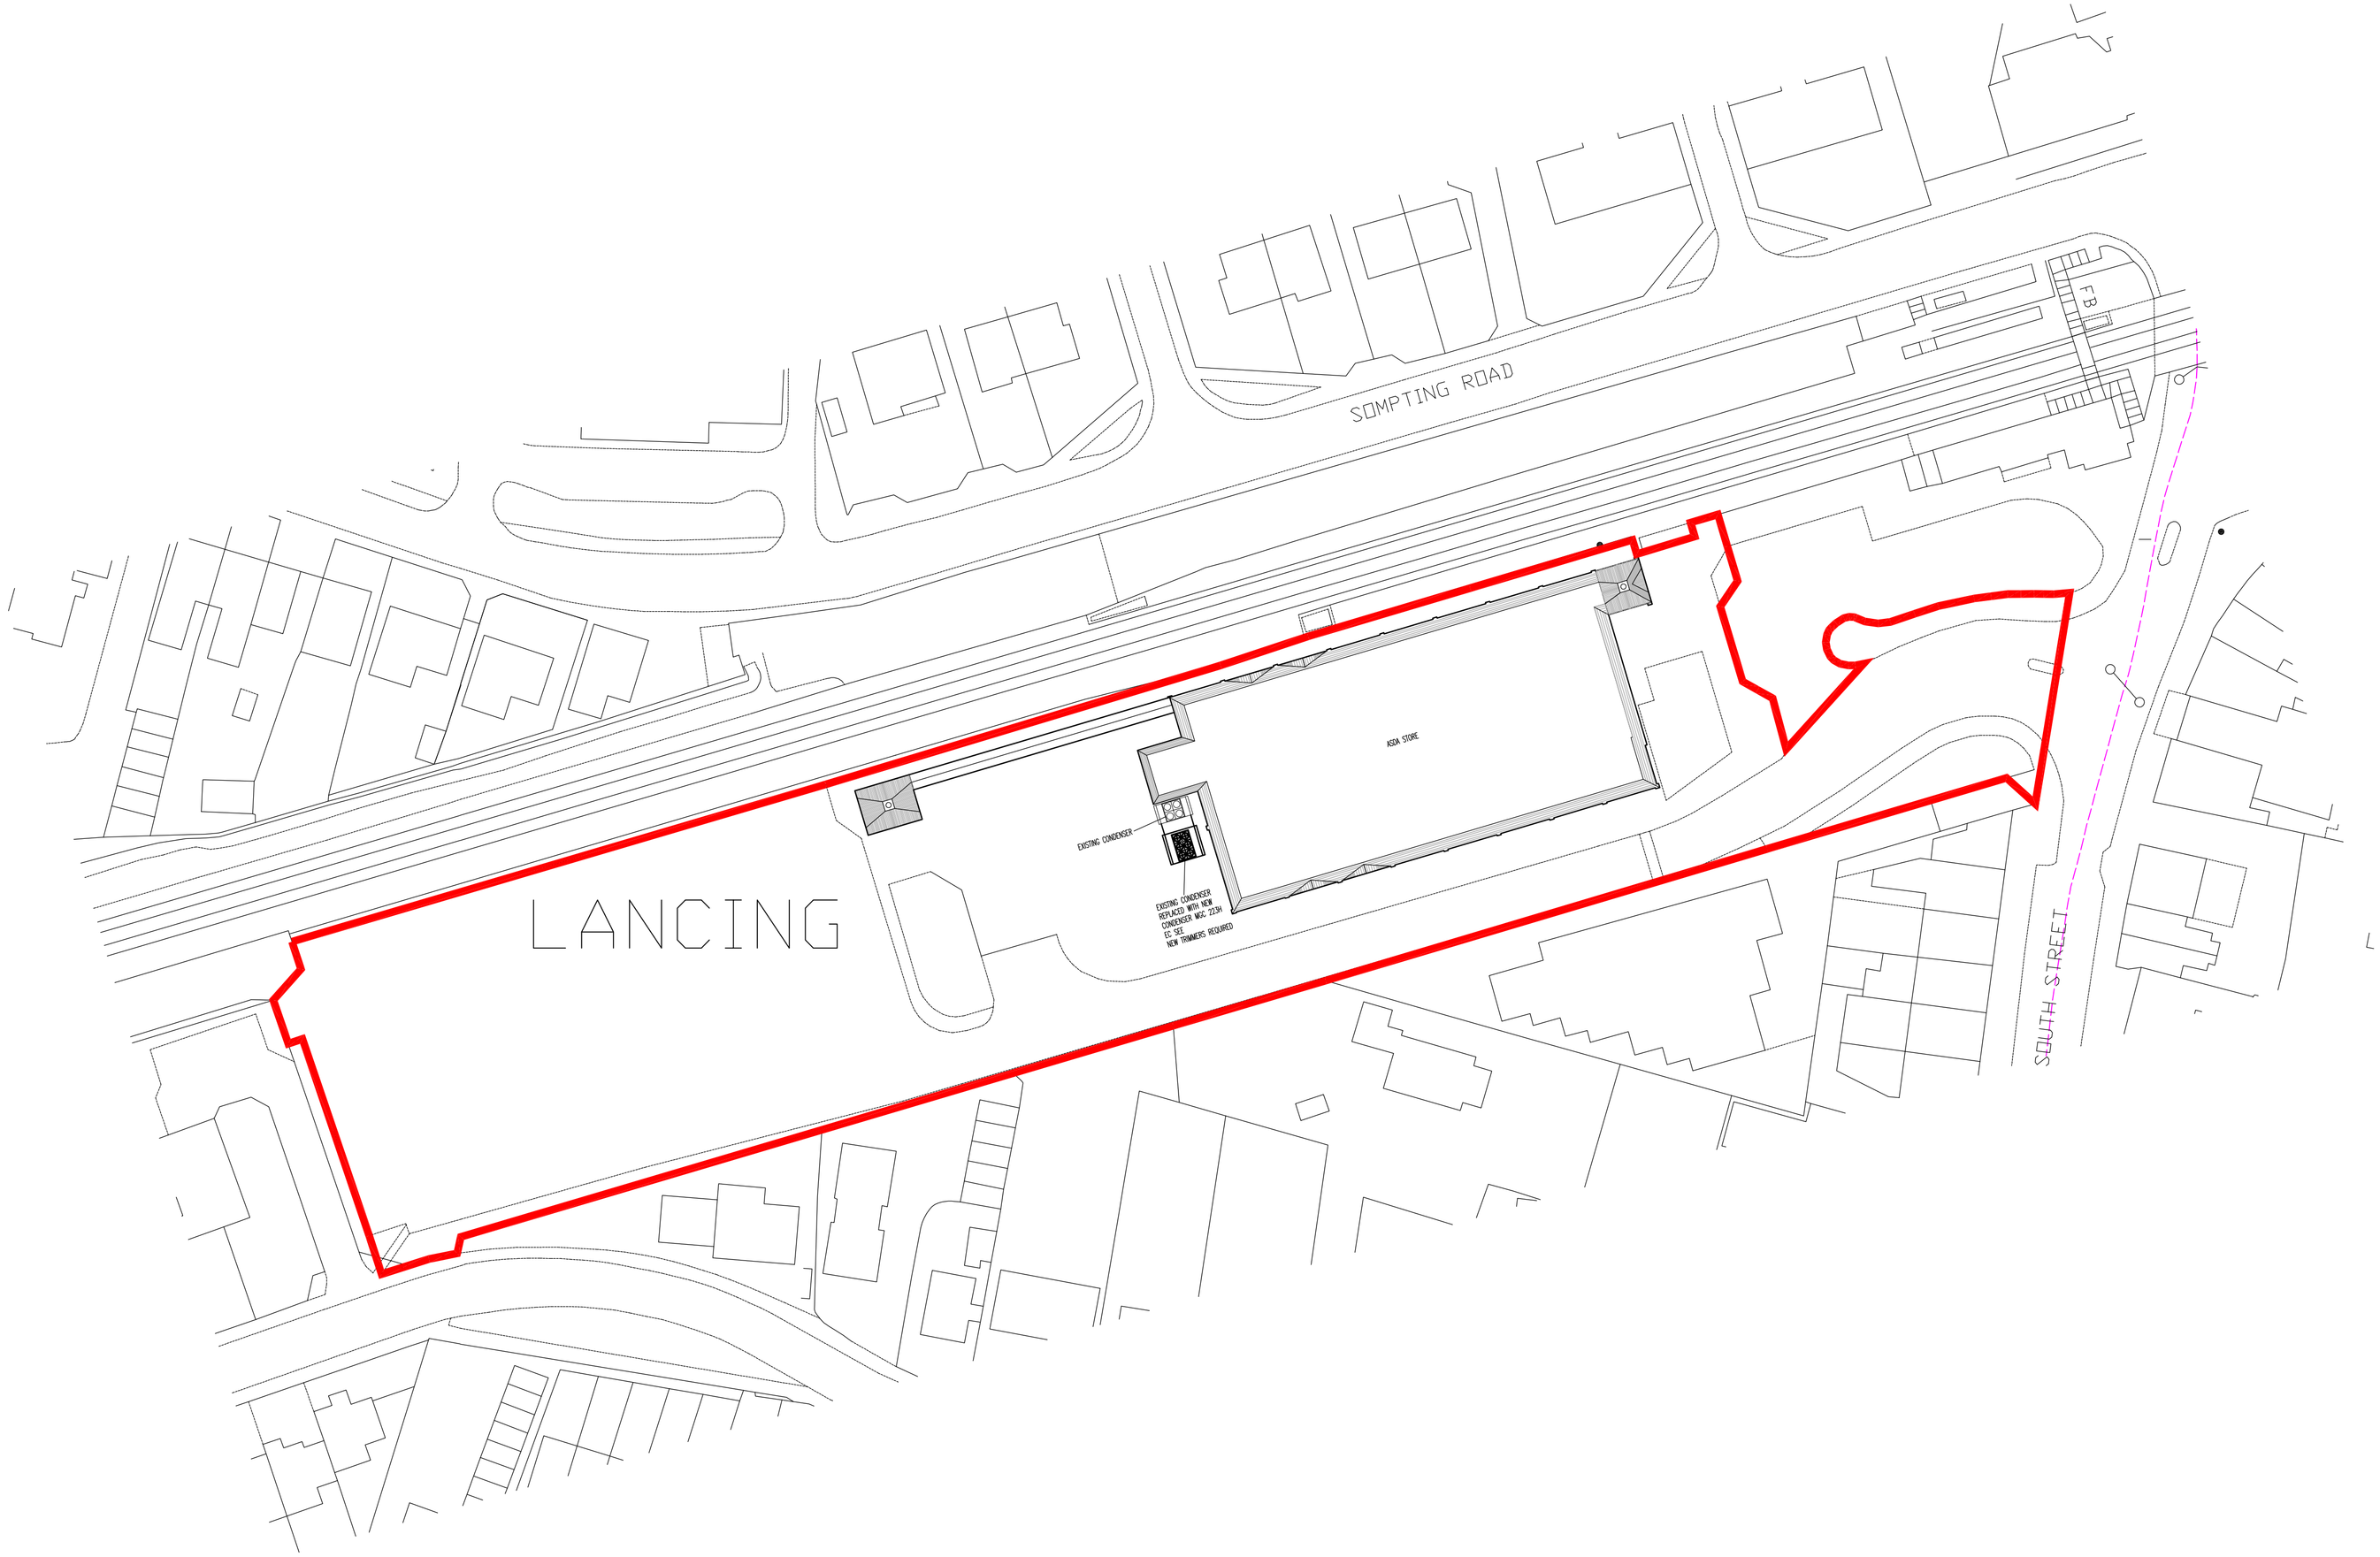

Reproduction in whole or in part is prohibited without the prior permission of Ordnance Survey.
(c) Crown Copyright 2011

0m 40 80 120m

MDA – ARCHITECTURAL SERVICES LTD
84 LONGWORTH ROAD HORWICH BL6 7BE
07857 080 007

PROPOSED SITE PLAN

Asda Lancing
16A South St
Lancing
West Sussex
BN15 8AG

Scale	1:500 @ A1	Drawing No.	Rev.
Date	07/02/12	0011-14/002	_
Dwg By	OH		

PLANNING