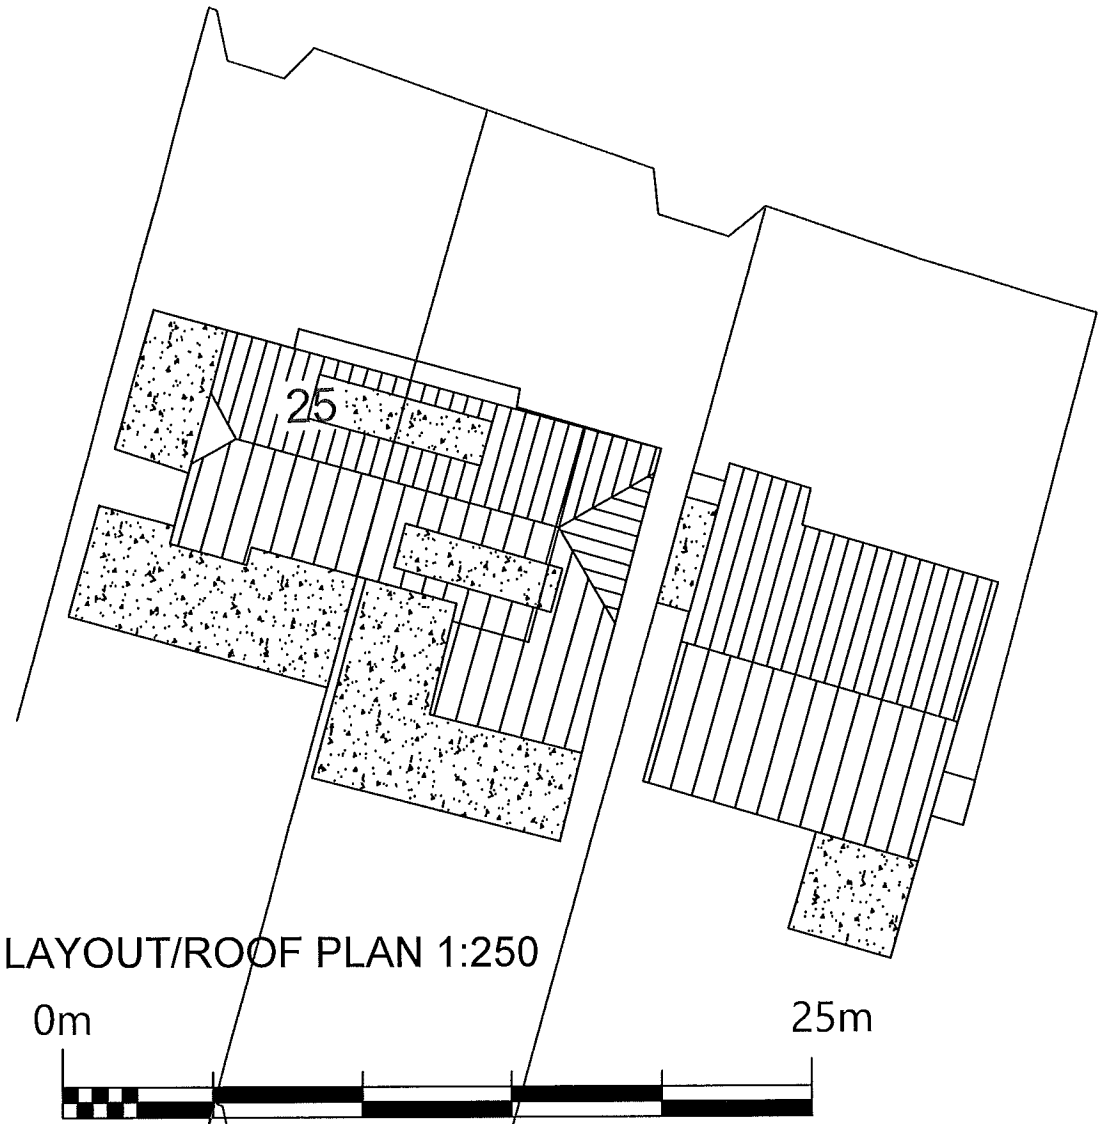

LAYOUT/ROOF PLAN 1:250

0m 25m

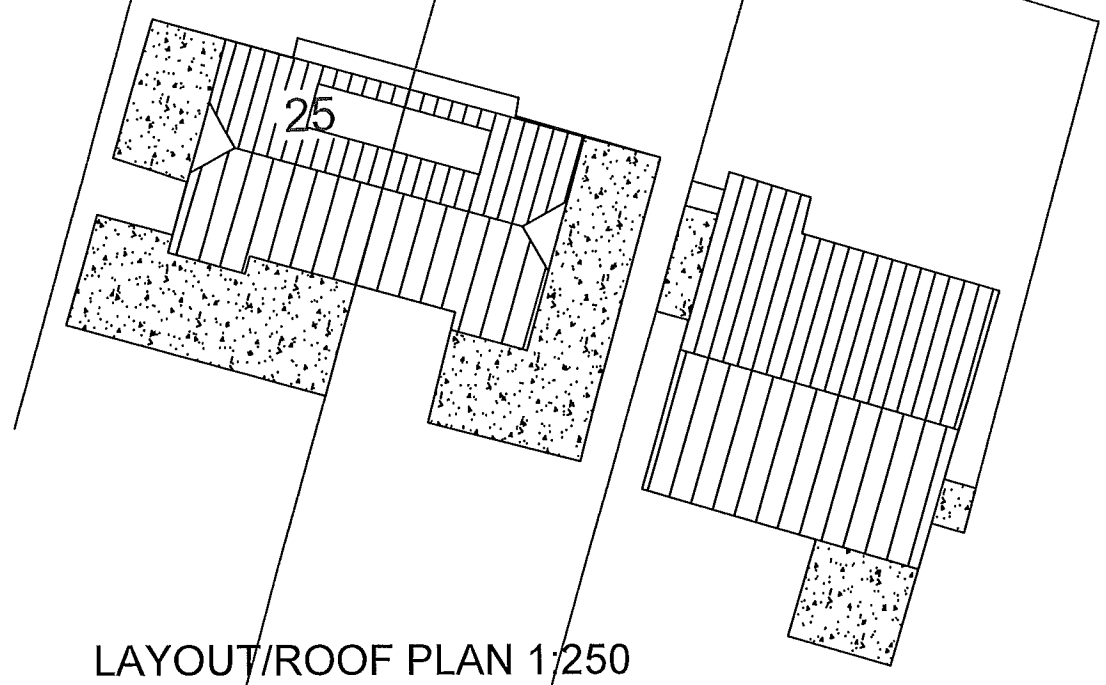

LAYOUT/ROOF PLAN 1:250
EXISTING

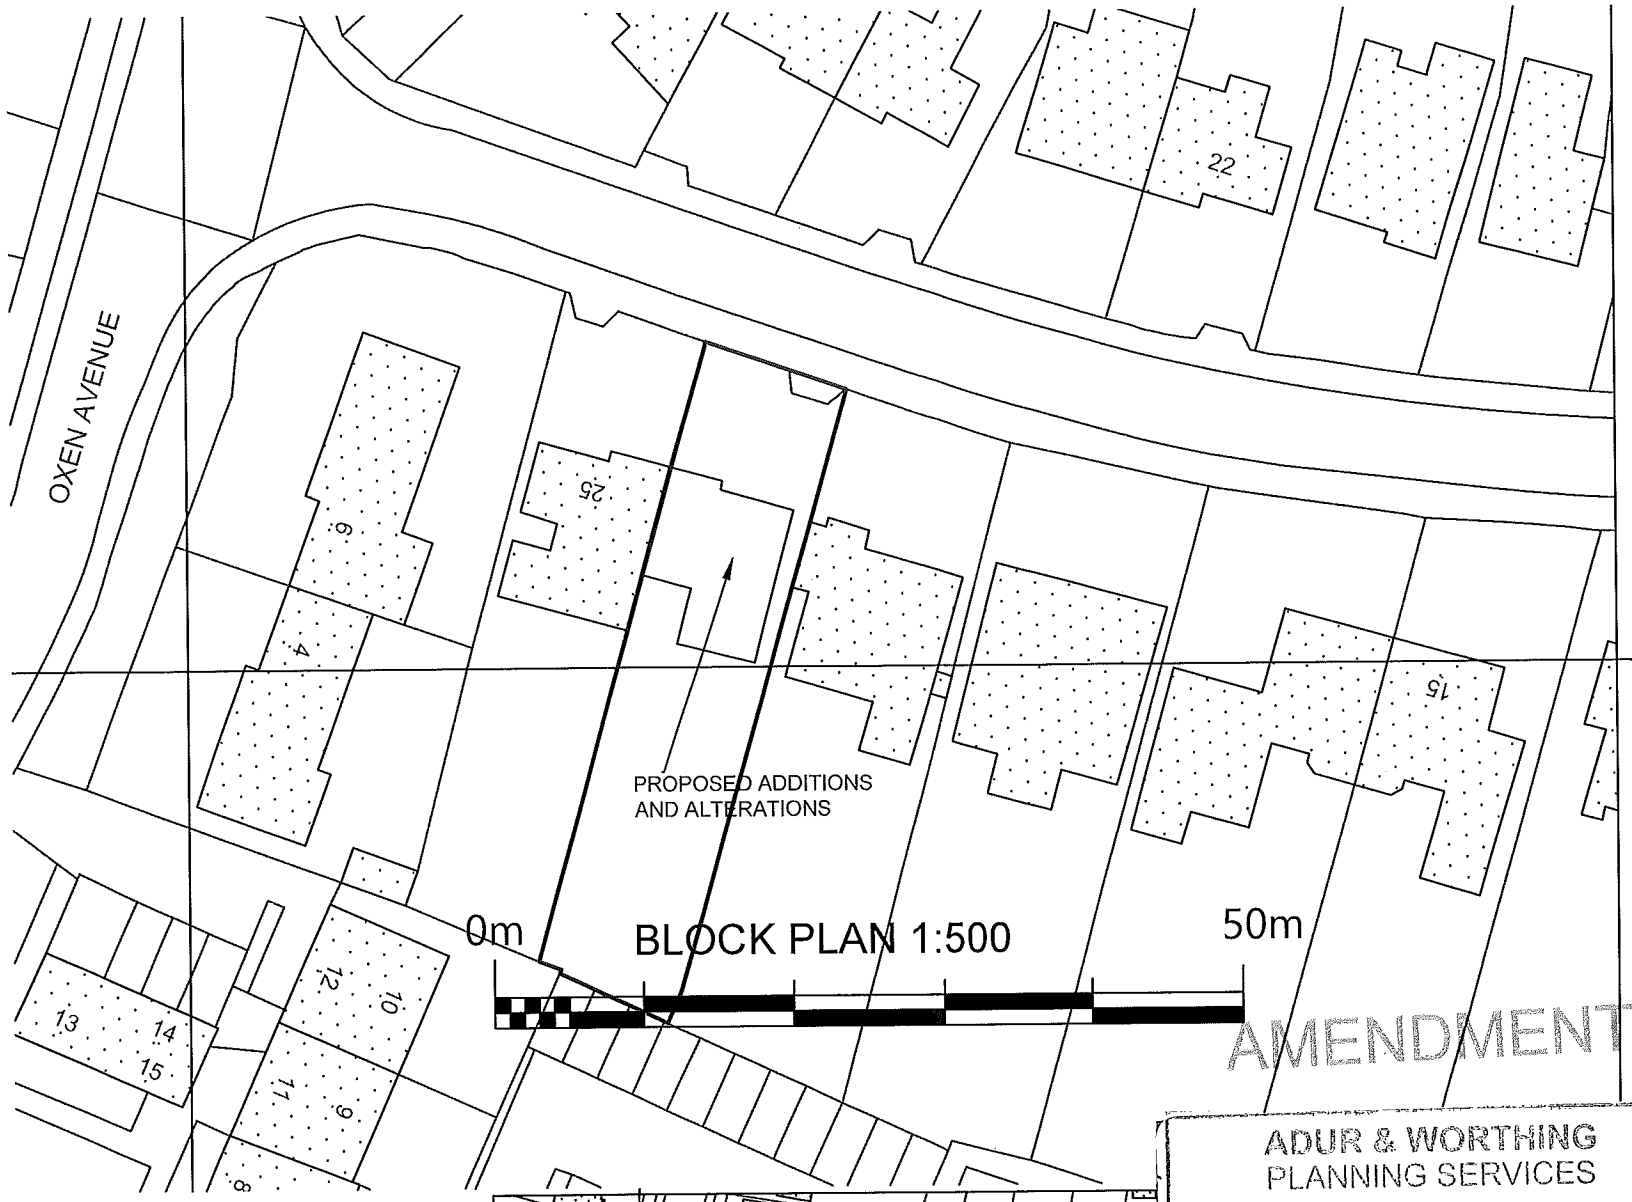

0m BLOCK PLAN 1:500 50m

AMENDMENT

ADUR & WORTHING
PLANNING SERVICES

PLAN	AWDM/ 1340/18
DATE VALID	- 6 NOV 2018

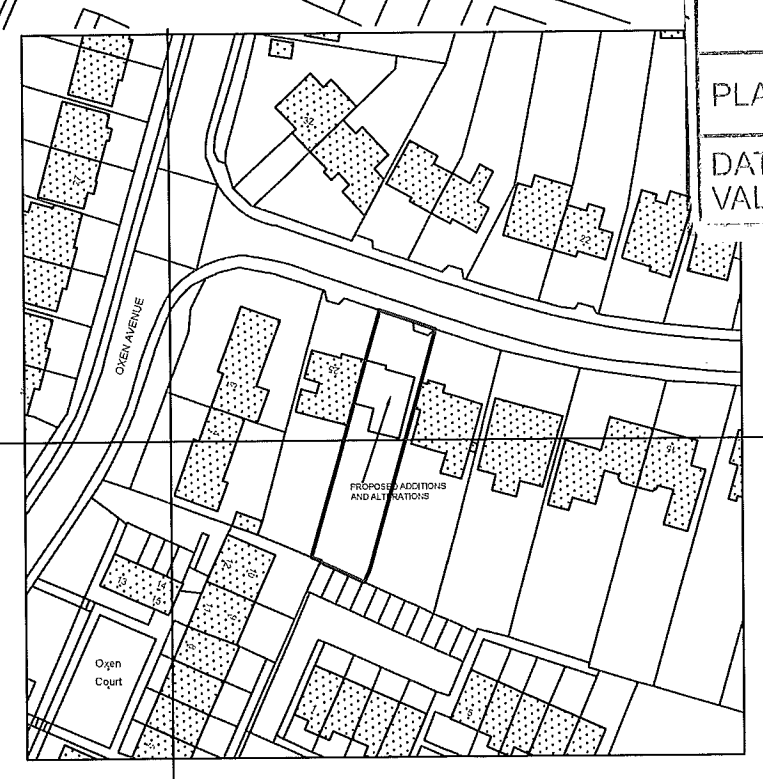

©Crown Copyright and database rights 2018 OS 100019980

LOCATION PLAN 1:1250

0m 50m

A Roof plan to planning requirements 10.18

105800m

Project
ALTERATIONS AND ADDITIONS AT
23 WINDLESHAM ROAD, SHOREHAM
SUSSEX BN43 5AE

Client
COMPLETE BUILD SOLUTIONS LTD

Drawing Title
LOCATION PLAN 1:1250, BLOCK
PLAN 1:500, ROOF PLAN 1:250

LARKINS & POLLINGTON
DESIGN PARTNERSHIP
2 Birling Way
Manor Park
Uckfield
TN22 1LP
01825 768948
07894 124919

Date	Drawn By	Checked	Scale
			1:1250

Drawing No. 856/18/JPL/05 Amendment A