
General Notes:

Do not scale dimensions from this drawing, unless for Planning purposes.

The Contractor is responsible for checking all dimensions on site prior to commencement of the works.

This drawing is to be read in conjuction with the specification.

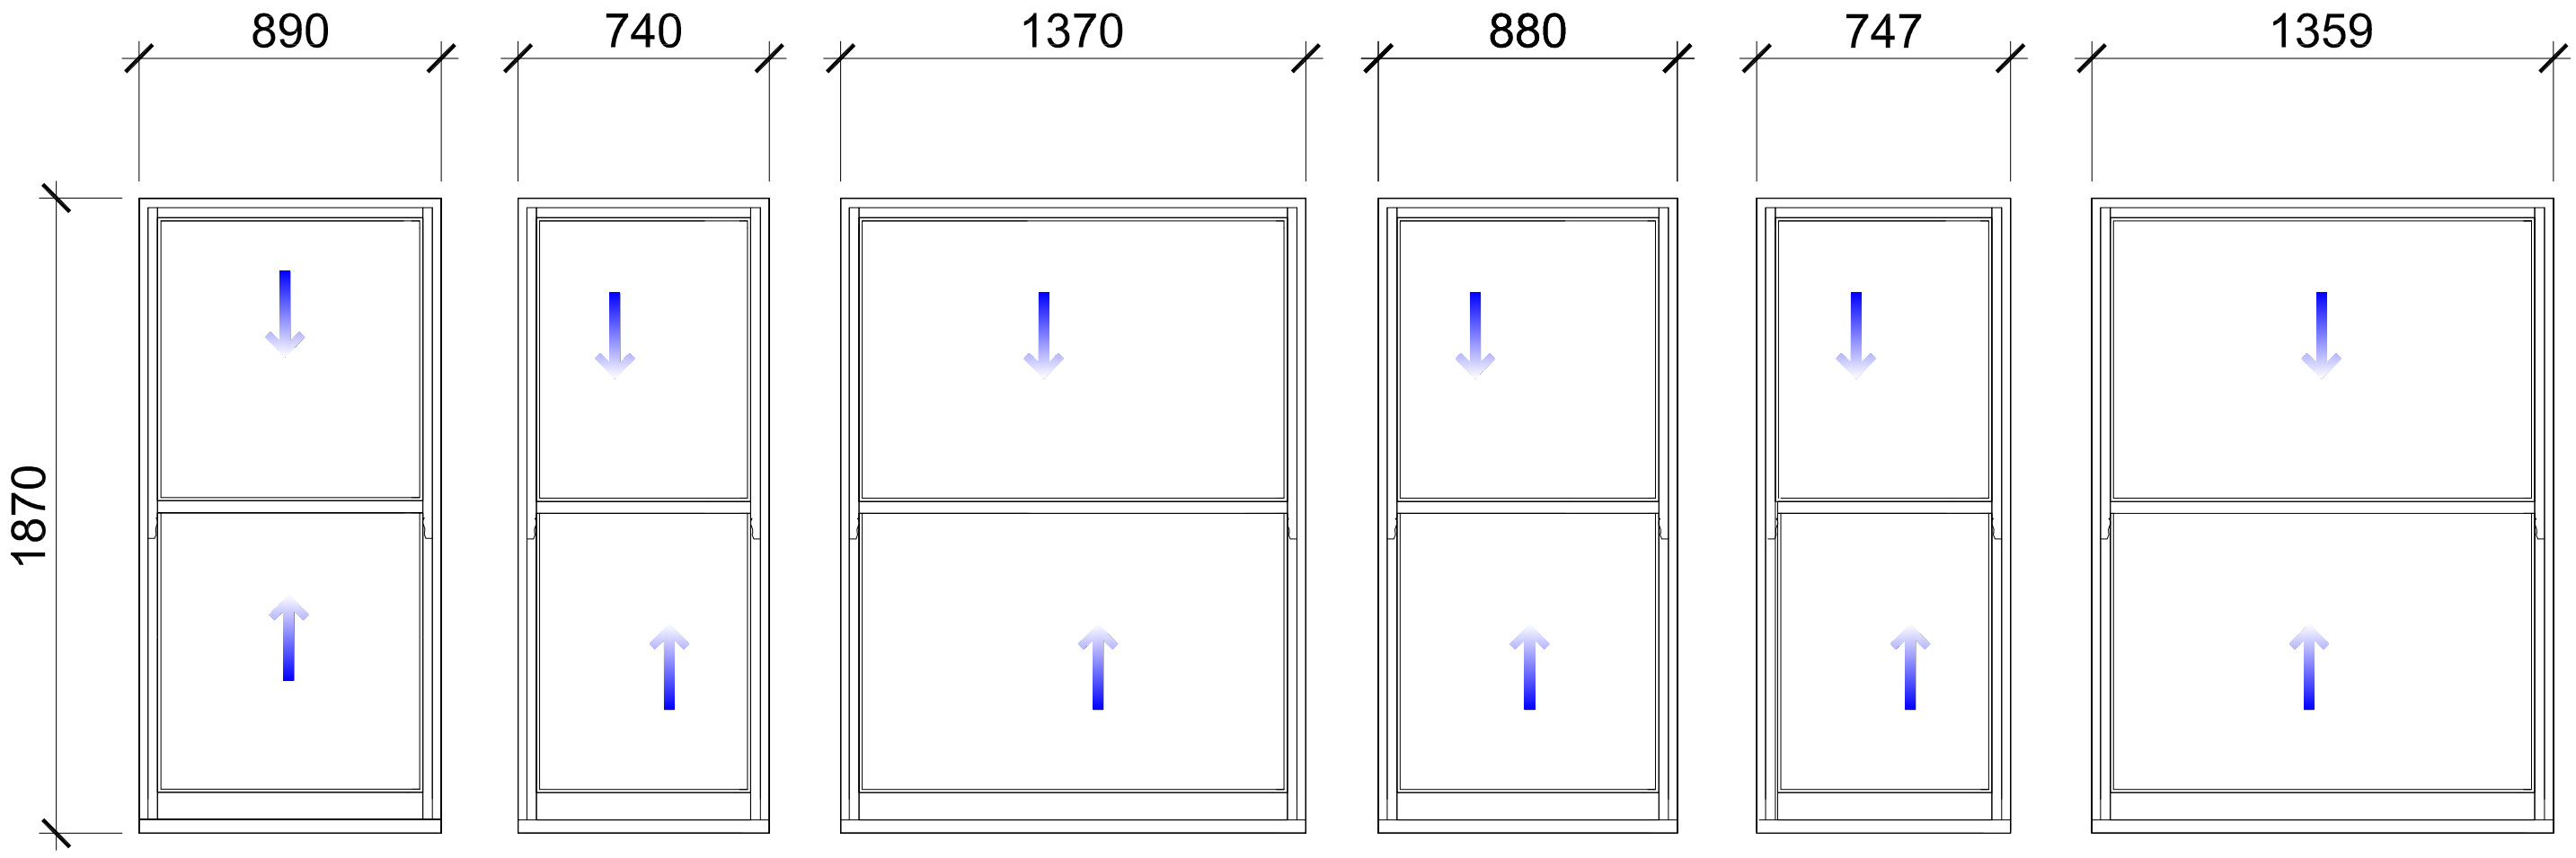

W1 W2 & W4 W3 W5 W6 & W8 W7

PROPOSED PVC DOUBLE GLAZED VERTICAL SLIDING WINDOWS

Brian Elstone Surveying Services Ltd
Brian Elstone, MCIOB, IMaPS, MCABE
Building Surveyor and Architectural Consultant
CDM Consultant
1 Herne Court, Station Road, Rustington,
West Sussex, BN16 3BQ
Phone: 01903 784884, Mobile: 07710 593021.
Email: brian@elstone.biz

Client:
Mr P. Souto. Flat 4, 19 Christchurch Road, Worthing, BN11 1JH

Project:
Replacement windows

Drawing Title:
Proposed Window Elevations

Revision	Date	Description

Scale:	Date:	Drawn By:
1:20	23/02/2024	BE

Drawing Number:	Revision:
1634/003	-