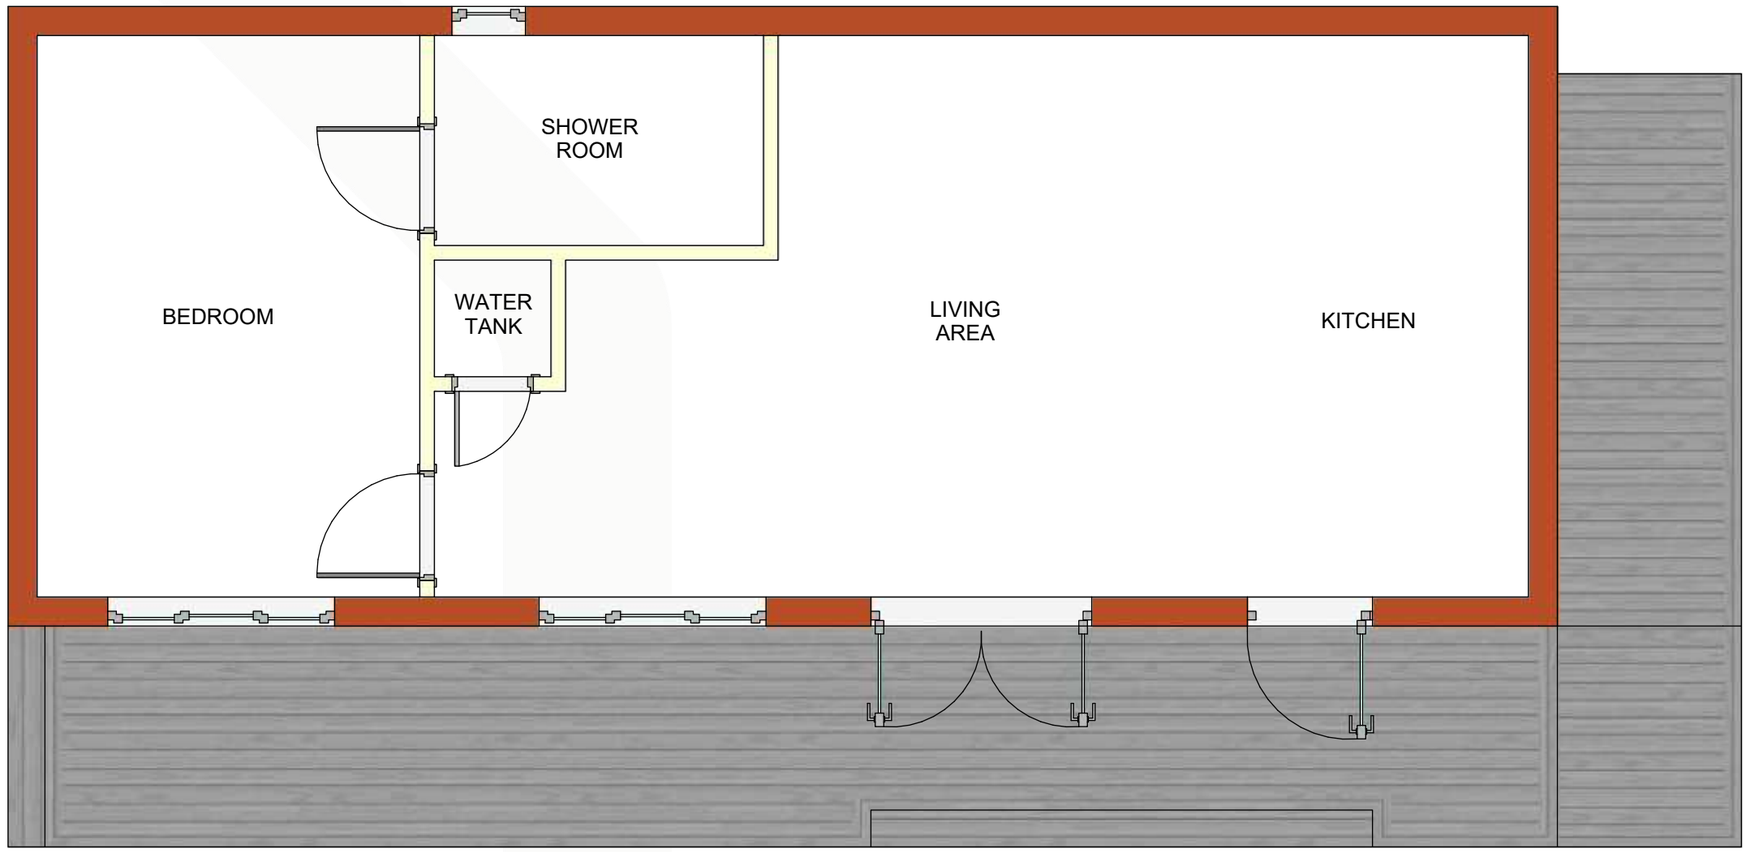


iHus™
Building Individuality

Pete and Sue Lines,
63 Lavington Road,
Worthing,
Sussex,
BN14 7SH

Drawing Name: Footprint
Drawn by: Tom G
Version: 1 **Revision:** 11
Date: March 5, 2024
Ref:2172.10.23D.01

10m
1m

FOOTPRINT

Scale - 1-50 @ A3 A