
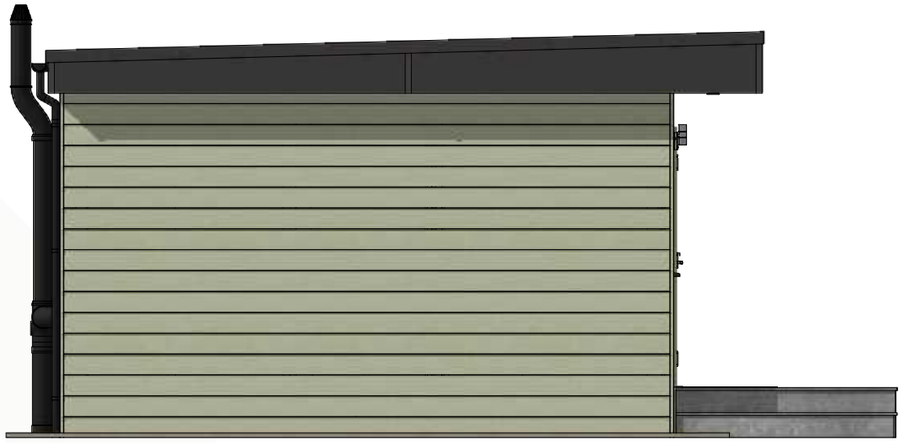


East Elevation

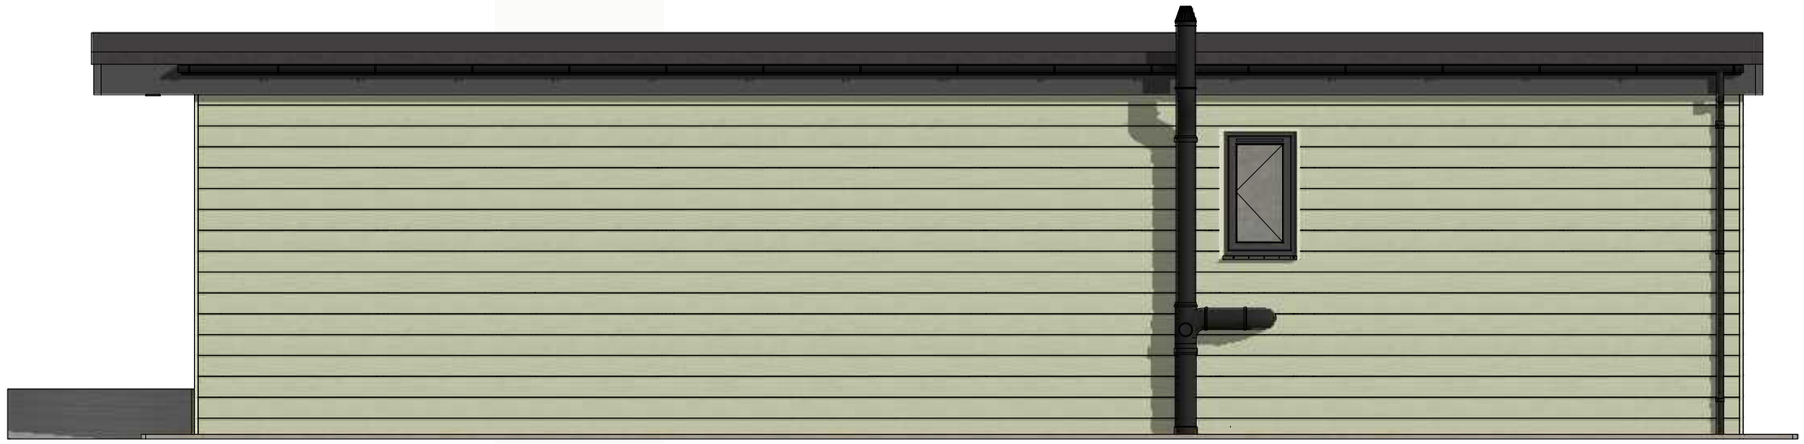

South Elevation

iHus™ Building Individuality

Pete and Sue Lines,
63 Lavington Road,
Worthing,
Sussex,
BN14 7SH

Drawing Name: Elevations - Sheet 1
Drawn by: Tom G
Version: 1 **Revision:** 11
Date: March 5, 2024
Ref:2172.10.23D.03

10m
1m

ELEVATIONS

Scale - 1-50 @ A3 A