drawing originated at A3

planning

Rev A 12.02.16 Revised Elevations

AMENDMENT

0 1 2 3 4 5
metres

ADUR & WORTHING
PLANNING SERVICES

| | |
|---|---|
| PLAN | AWDM/ 1864/15 |
| DATE VALID | 15 FEB 2016 |

Replace existing 2 storey office with 2 New 2 Bed Houses

96 Southview Road
Southwick
Brighton
BN42 4TT

December 2015
1:100@ A3

**15027_P04A**
**ELEVATIONS**

circle 25

Architectural Design
Planning
Project Management


phone 07984 207786
email studio@circle25.co.uk
web www.circle25.co.uk

25 St.Johns Road _ Polegate _
East Sussex
BN26 5BN


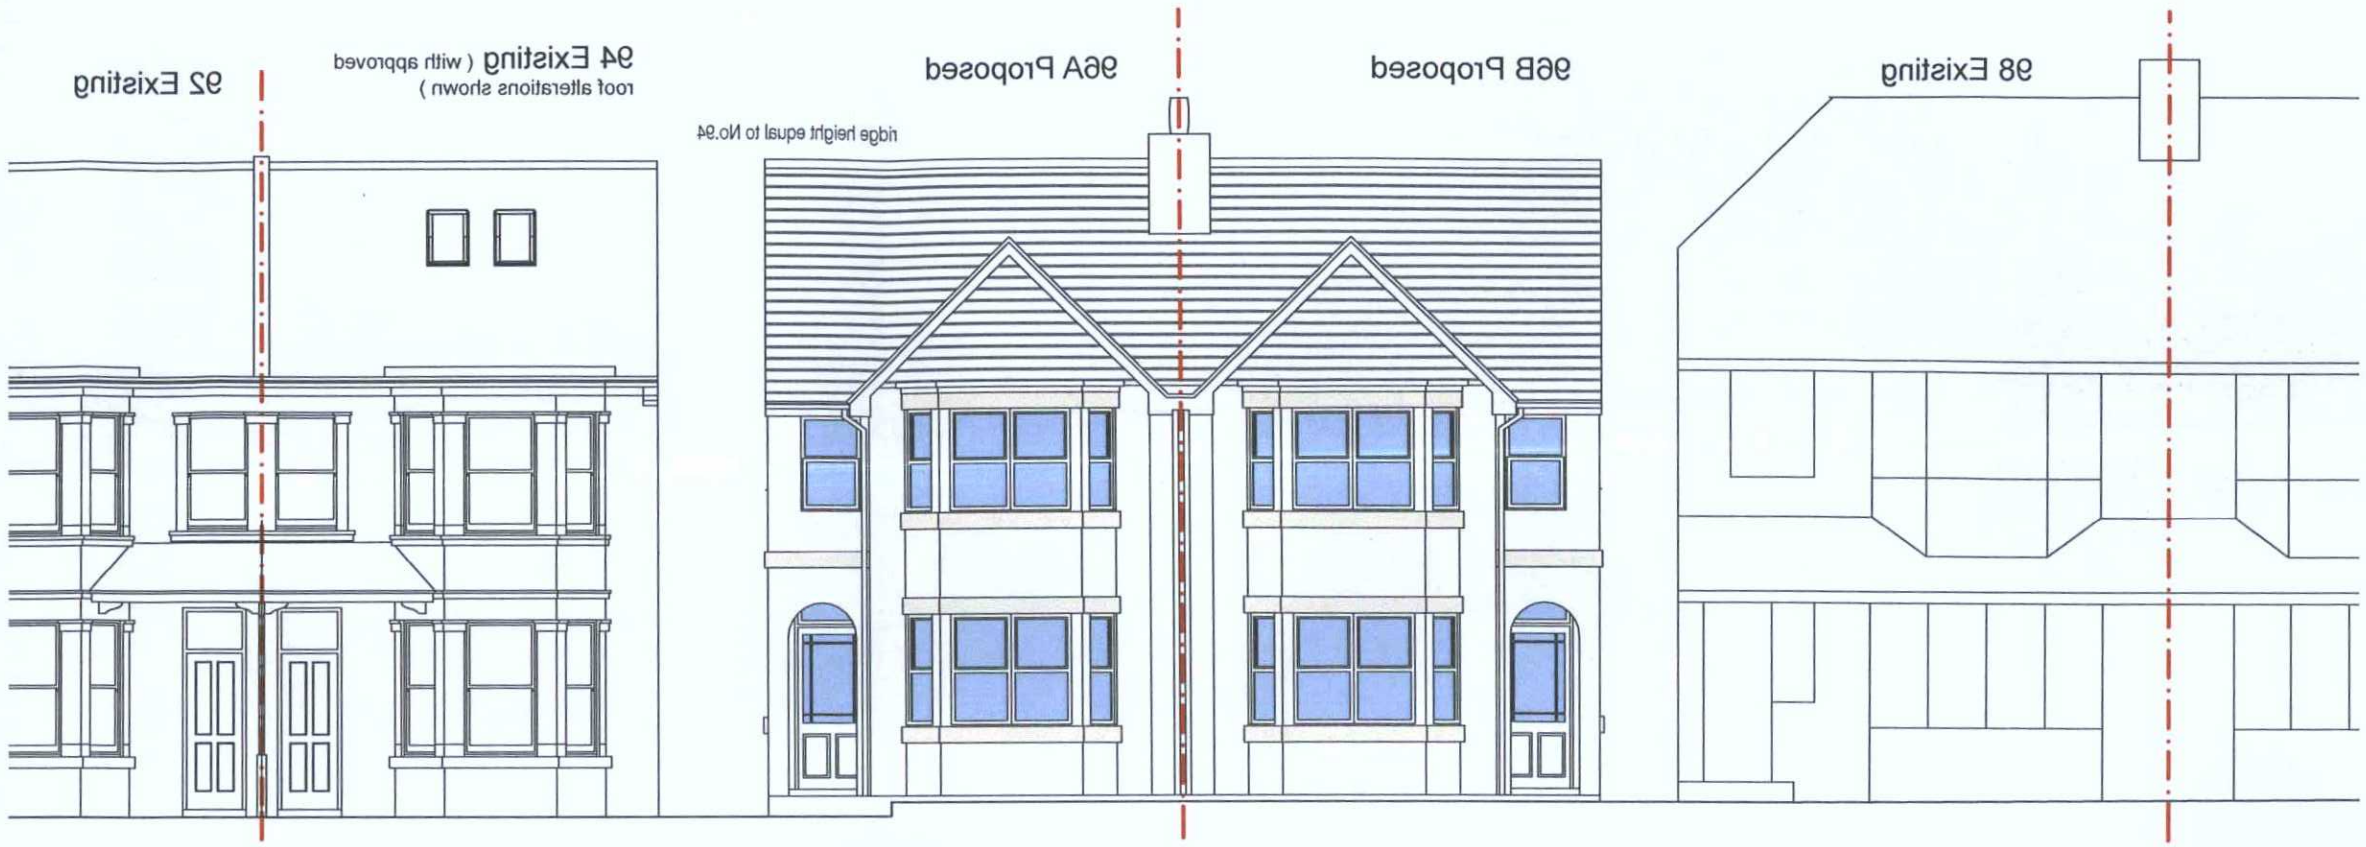


WEST_ FRONT ELEVATION IN STREETSCENE 1:100



EAST_ REAR ELEVATION
1:100




SOUTH _ SIDE ELEVATION
(NORTH MIRRORED) 1:100