1:50

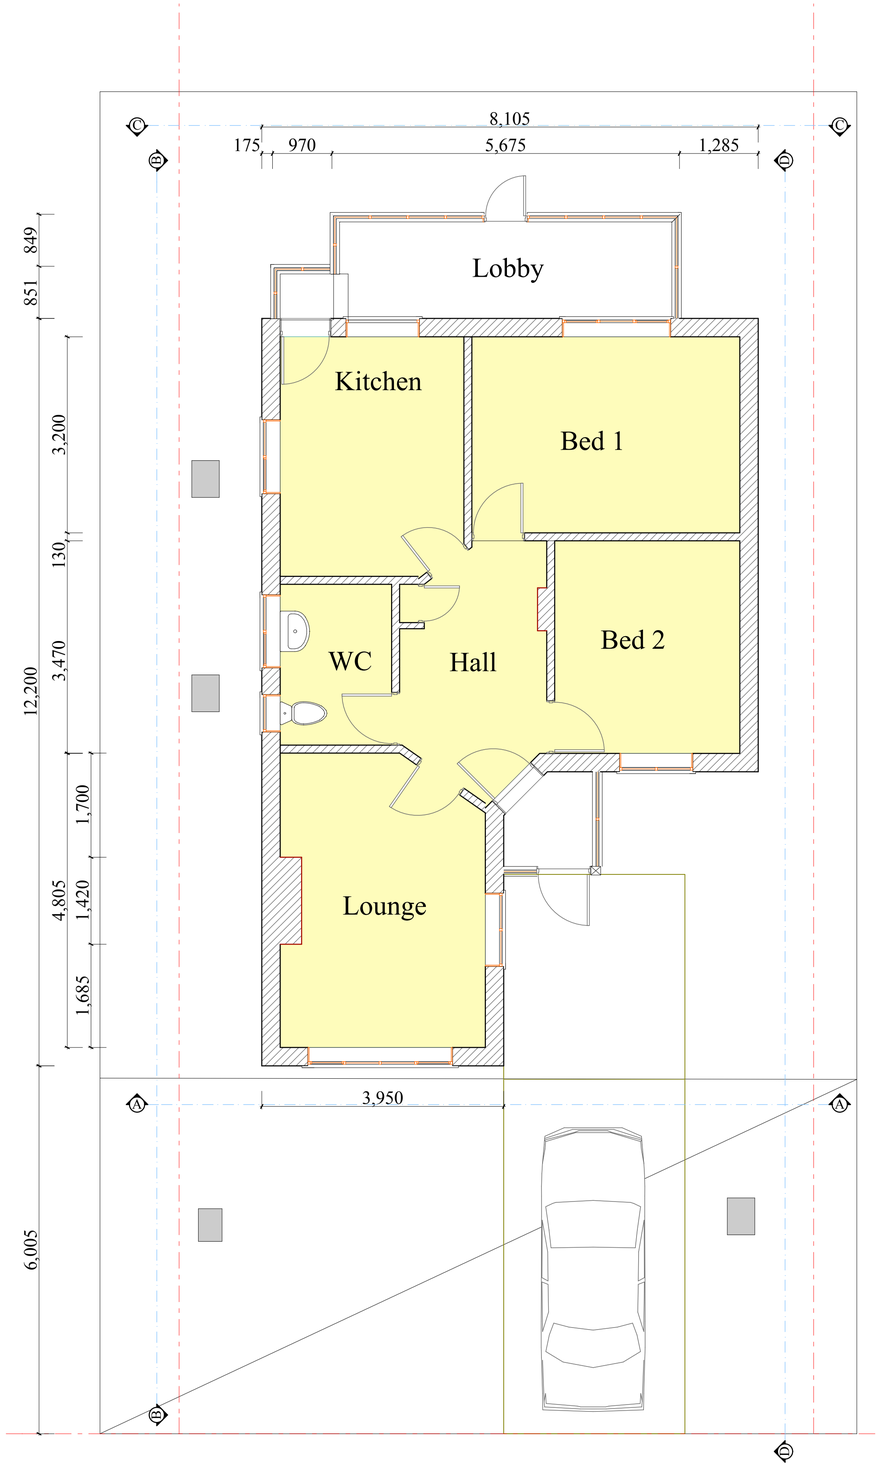

Ground Floor

1:50

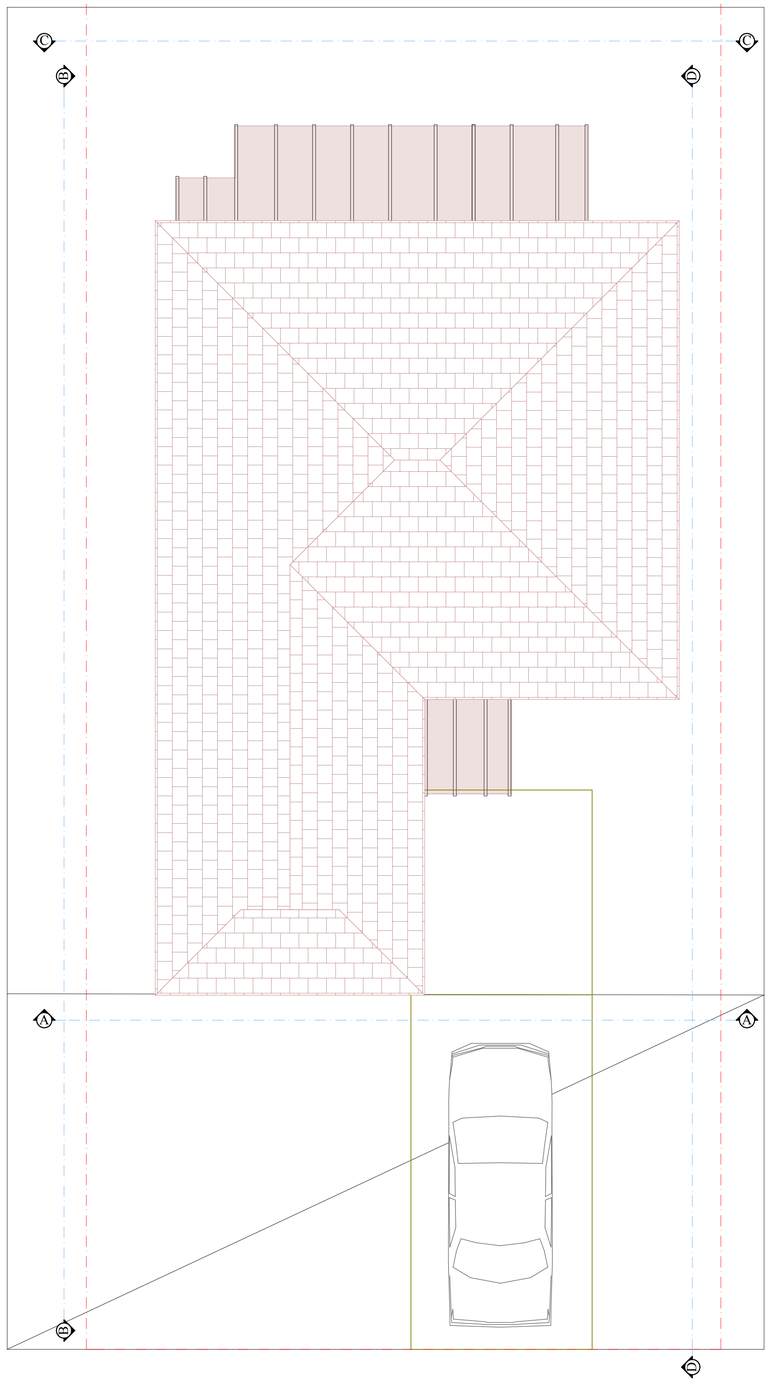

Roof Plan

0m 5m 10m 15m 20m

Drawing belongs to PlanArch Associates and no duplication in whole or part may be undertaken without the prior written authority of PlanArch Associates

Existing.pln; 02 Plans; 100%; 12/11/2010 13:05

NOTES:

Contractor is to familiarise himself with the contents of this drawing and check all dimensions prior to commencing any works. These drawings are prepared for Planning purposes only. No deviation from these drawings is permitted unless agreed and instructed in writing by the Architect.

PlanArch Associates
Architecture, Structural Design and Project Management
Apartment 2
Kingswood Place
Kingswood Road
Tunbridge Wells
Kent TN2 4UJ

Mob: 07944 479332

Email: info@planarch-associates.co.uk
Web: www.planarch-associates.co.uk

Client: Mr. & Mrs. J. Kirby

Location: 14 Milton Drive
Southwick
East Sussex
BN42 4NE

Project: Proposed Extensions to front and Rear of Existing Dwelling, together with Room in the Roof

Drawing Name:
Existing Plans

Drawn: TC	Scales: As shown	Date: 24 Oct 2010

Dwg No: 26CAS/1968/10/02