
72 GRINSTEAD LANE, LANCING EXISTING FIRST FLOOR PLAN 1:50 72EL/02

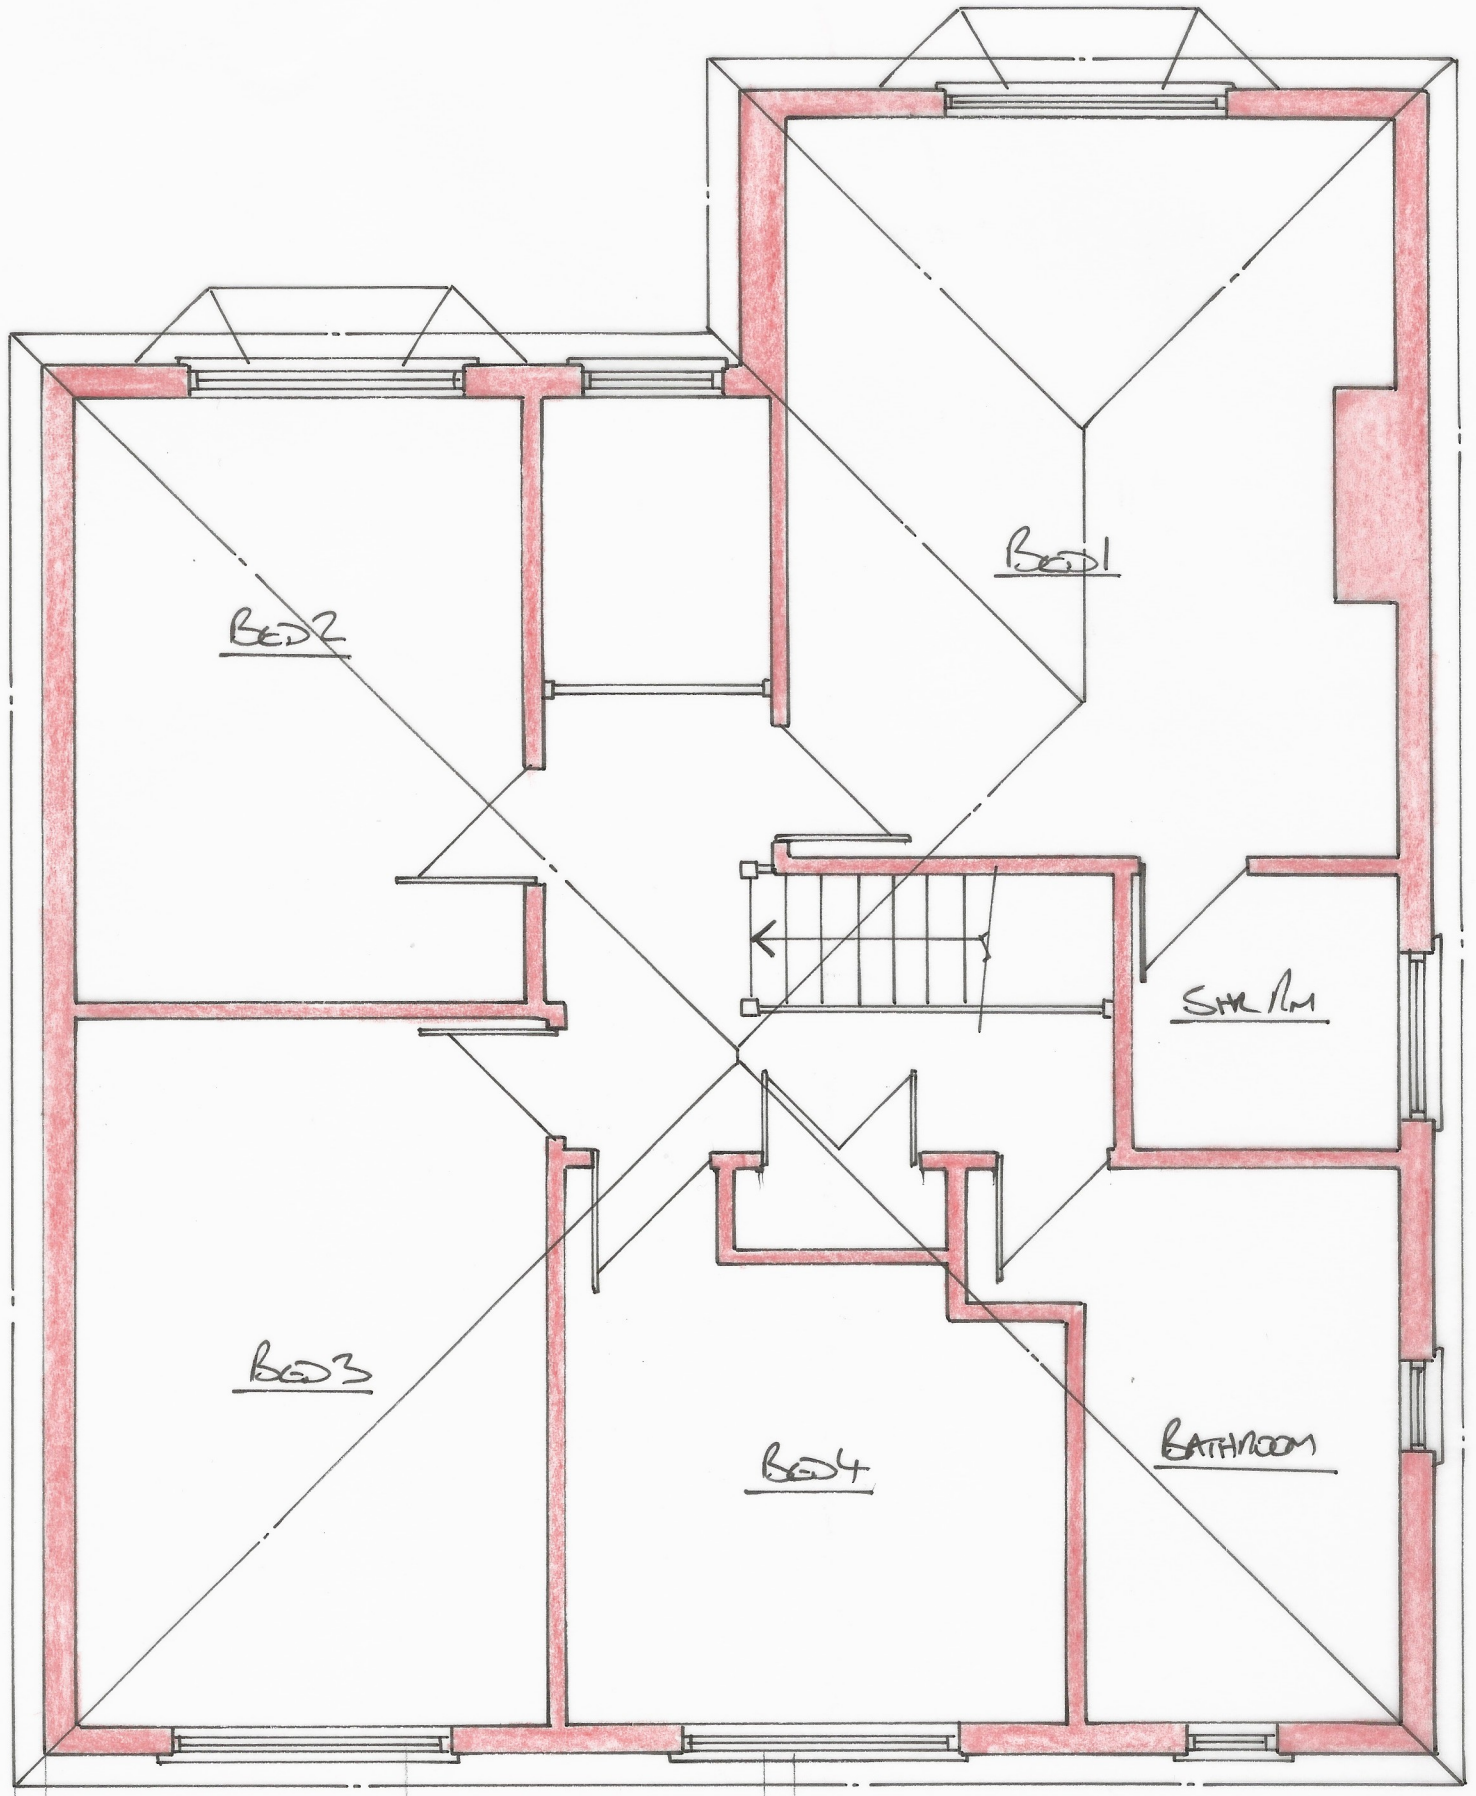

N

EXISTING FIRST FLOOR PLAN (1:50)

0m 0.5 1.0 1.5 2.0 2.5m

1:50 (A3)