

NORTH ELEVATION SCALE 1:100

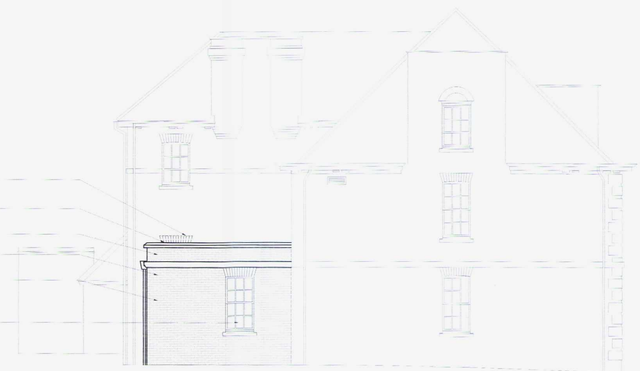

WEST ELEVATION SCALE 1:100

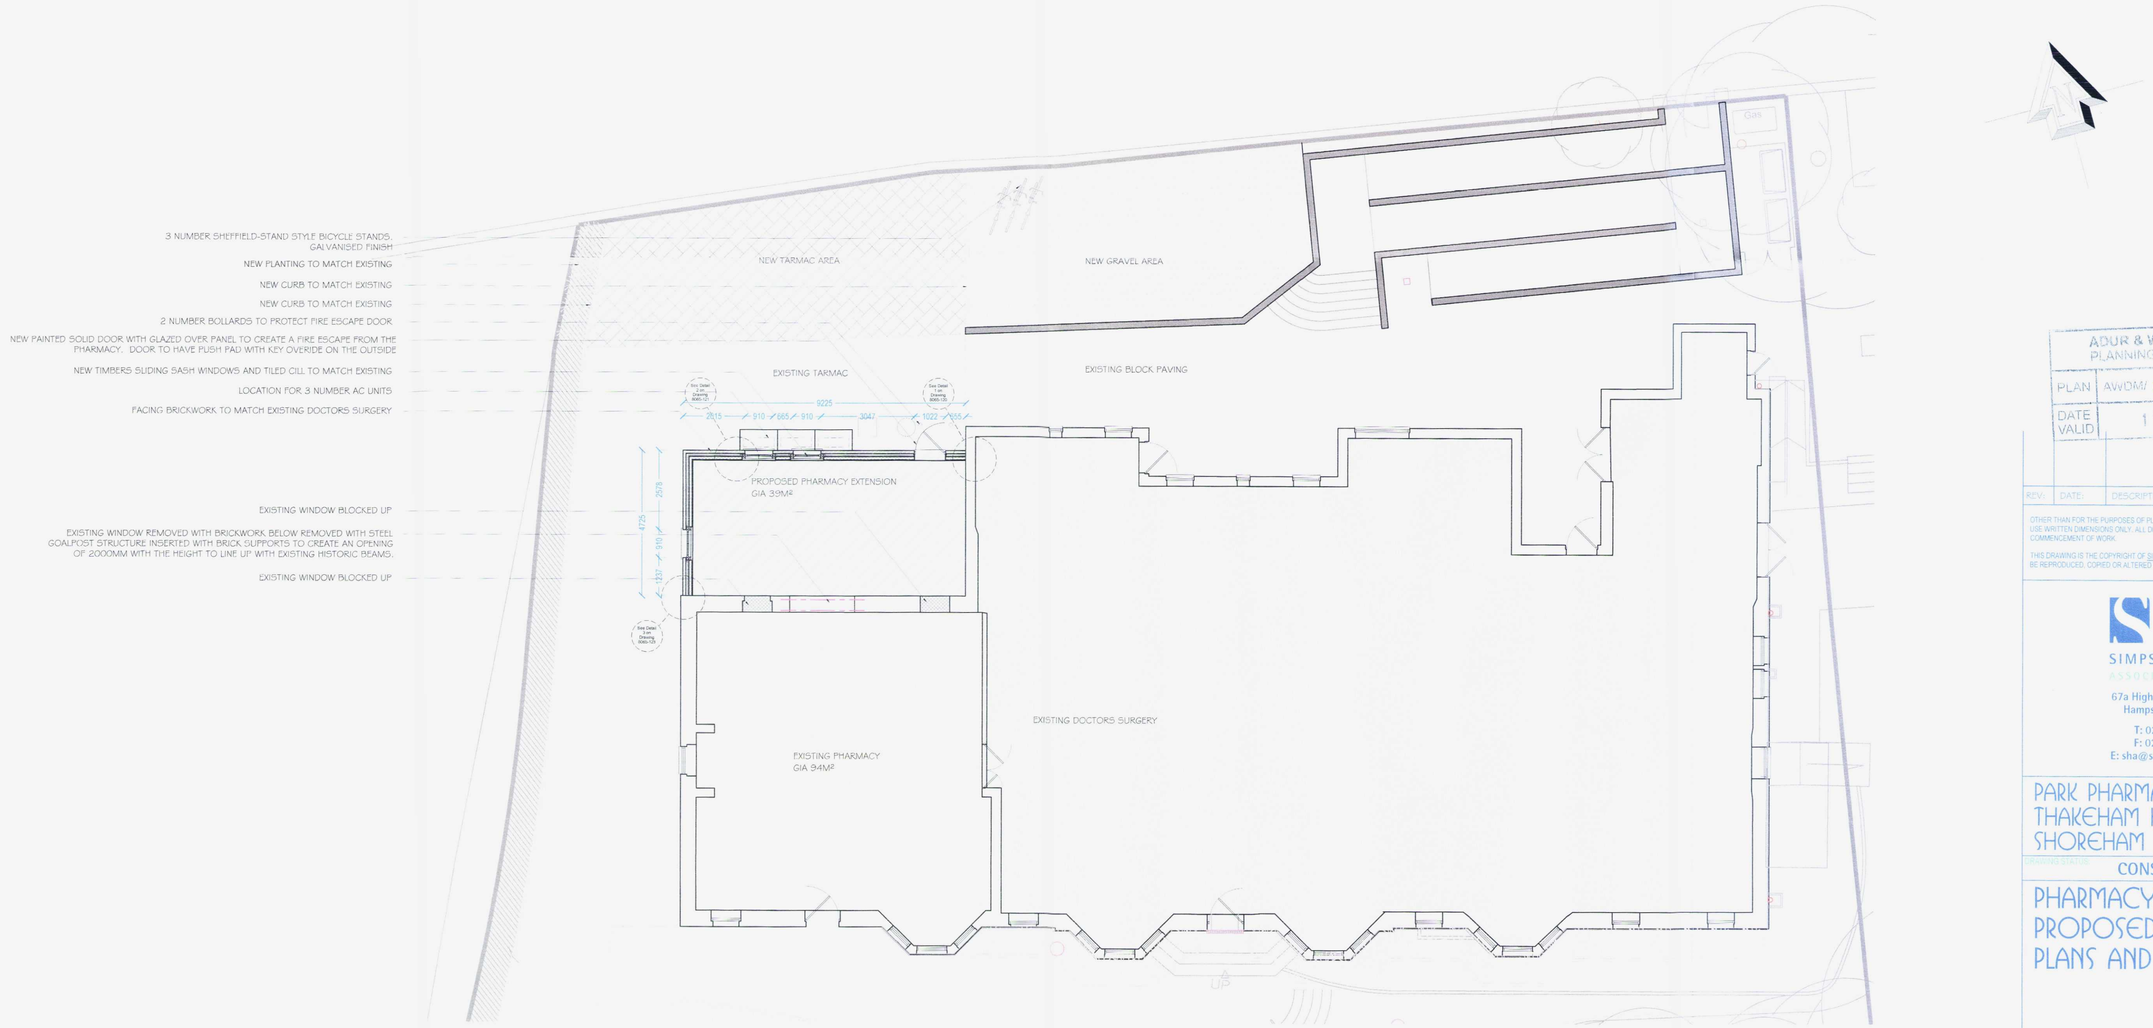

SCALE 1:5 mm | SCALE 1:10 mm | SCALE 1:20 mm | SCALE 1:50 m | SCALE 1:100 m | SCALE 1:200 m | SCALE 1:500 m | SCALE 1:1250 m

ADUR & WORTHING
PLANNING SERVICES

PLAN	AWDM/ 0703/16
DATE VALID	13 MAR 2017

REV:	DATE:	DESCRIPTION:	DR	CH

OTHER THAN FOR THE PURPOSES OF PLANNING, DO NOT SCALE THESE DRAWINGS. USE WRITTEN DIMENSIONS ONLY. ALL DIMENSIONS TO BE CHECKED ON SITE PRIOR TO COMMENCEMENT OF WORK.

THIS DRAWING IS THE COPYRIGHT OF SIMPSON HILDER ASSOCIATES LIMITED AND MAY NOT BE REPRODUCED, COPIED OR ALTERED IN ANY WAY WITHOUT WRITTEN AUTHORITY

SIMPSON HILDER
ASSOCIATES LIMITED
67a High Street Lyndhurst
Hampshire SO43 7BE
T: 023 80 283798
F: 023 80 283688
E: sha@simpsonhilder.co.uk
www.simpsonhilder.co.uk

PARK PHARMACY
THAKEHAM HOUSE
SHOREHAM

DRAWING STATUS: CONSTRUCTION

PHARMACY EXTENSION PROPOSED PLANS AND ELEVATIONS

DATE: APRIL 2016	DRAWN BY: JM	
SCALE @ A1: 1:100	CHECKED:	DATE CHECKED:
JOB NO: 8065	DRAWING NO: 405	REVISION: