ADUR & WORTHING
PLANNING SERVICES
PLAN | AWDM/ 1440/15
DATE VALID | - 5 OCT 2015

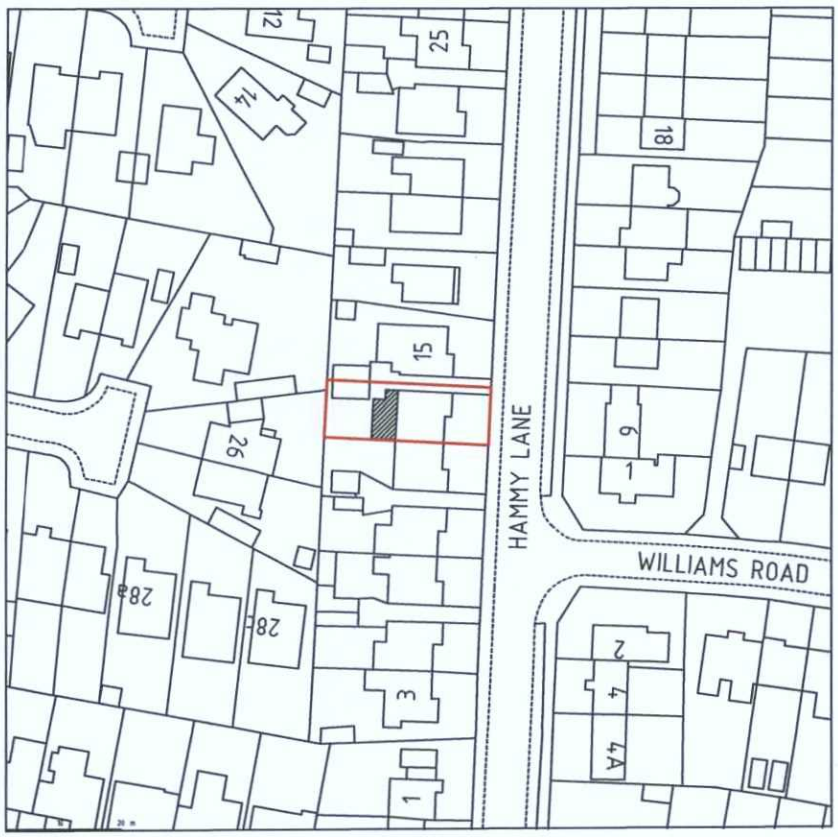

SITE LOCATION PLAN

SCALE BARS (metres)

0 10 20 30 40 50 60 70 80 90 100

1:1250

N
W E
S

ADDRESS: 13 HAMMY LANE
SHOREHAM

PROJECT: REAR EXTENSION

Phil Brigly BSc (Hons) MBEng
Building Engineer

email: philbrigly@gmail.com
mob: 07966 578180

partner LABC

SCALE: 1:1250 DATE: September 2015 DRAWING No: PBP0401/02 DRAWING SIZE: A4 210x297mm