

EXISTING NORTH ELEVATION
1:100

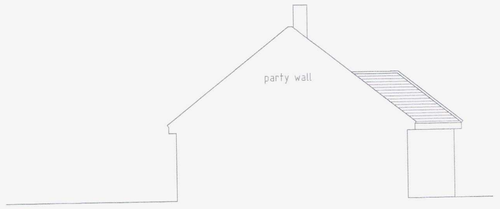

EXISTING SOUTH ELEVATION
1:100

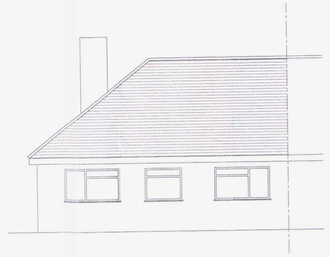

EXISTING REAR ELEVATION
1:100

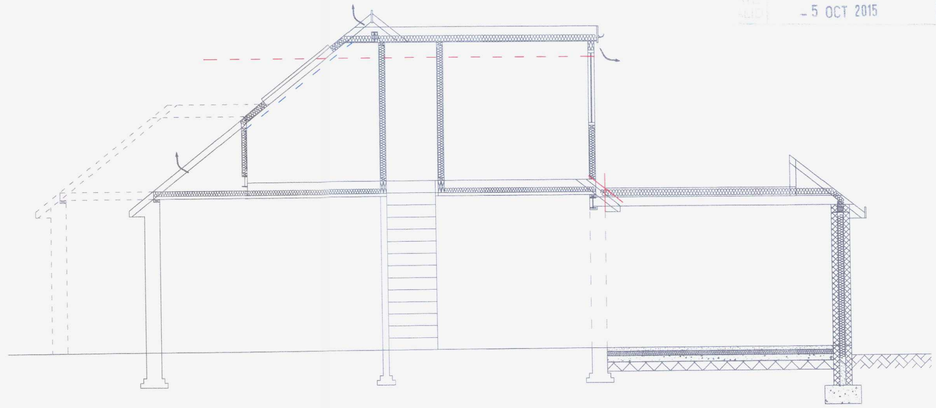

PROPOSED SECTION
1:50

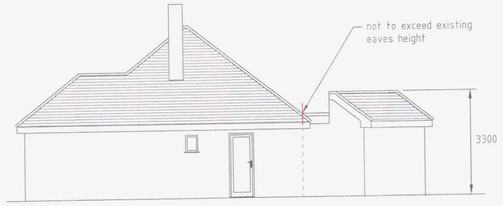

PROPOSED NORTH ELEVATION
1:100

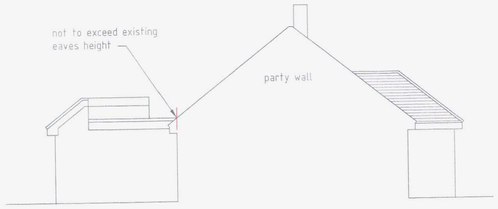

PROPOSED SOUTH ELEVATION
1:100



PROPOSED REAR ELEVATION
1:100

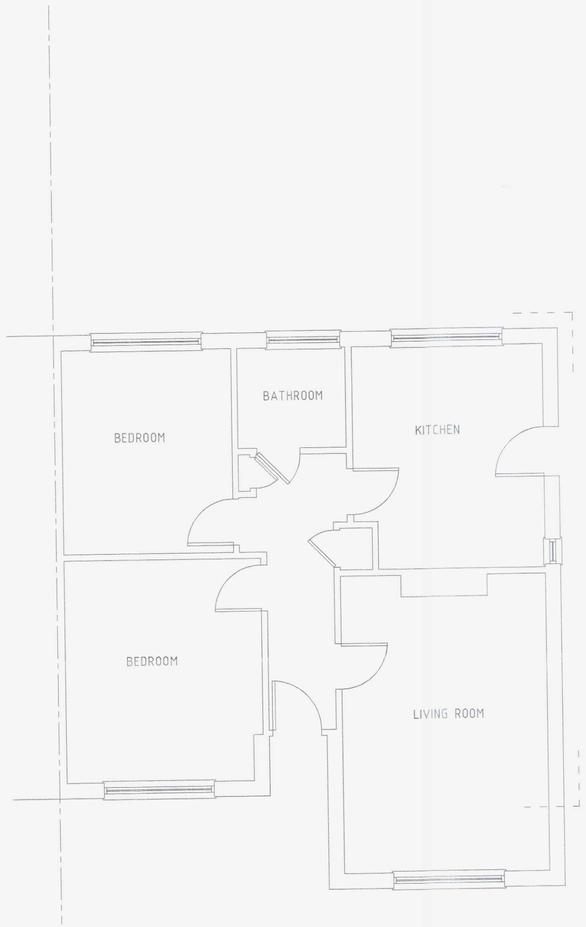

PROPOSED GROUND FLOOR
1:50

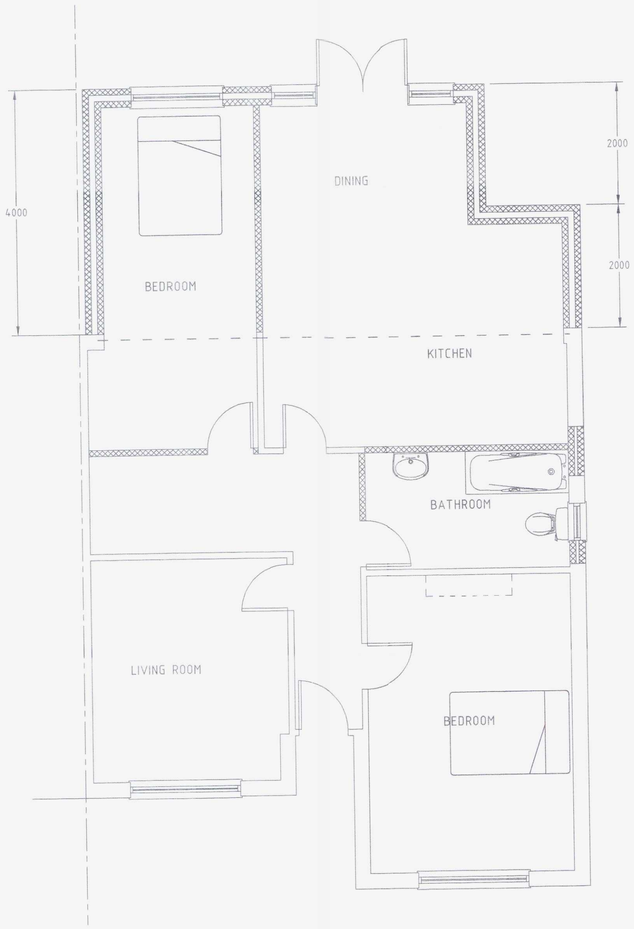

PROPOSED GROUND FLOOR
1:50

PLANNING NOTE
Extension to be constructed to comply with the following limits and conditions:
-No more than half the area of land around the "original house" would be covered by additions to buildings.
-No extension forward of the principal elevation or side elevation fronting a highway.
-No extension higher than the highest part of the roof.
-Maximum depth of a single storey rear extension to be three metres for an attached house and four metres for a detached house.
-Maximum height of a single storey rear extension to be four metres.
-Maximum ridge and eaves height no higher than existing house.
-Materials to be similar in appearance to the existing house.

Scale in Metres 1:50
0 1 2 3 4 5 6 7 8 9 10

Scale in Metres 1:100
0 1 2 3 4 5 6 7 8 9 10

DATE	AMENDMENT
05/10/2015	A - existing and proposed elevations added

PBPlans Ltd
Phil Brigly BSc (Hons) MBEng
Building Engineer

email: philbrigly@gmail.com
mob: 07966 578180

partner LABC

CLIENT:

ADDRESS:
13 HAMMY LANE
SHOREHAM

PROJECT:
REAR EXTENSION

SCALE: 1:50, 1:100
DATE: September 2015
DRAWING No: PBP0401/01A
DRAWING SIZE: A1

1440/15
- 5 OCT 2015