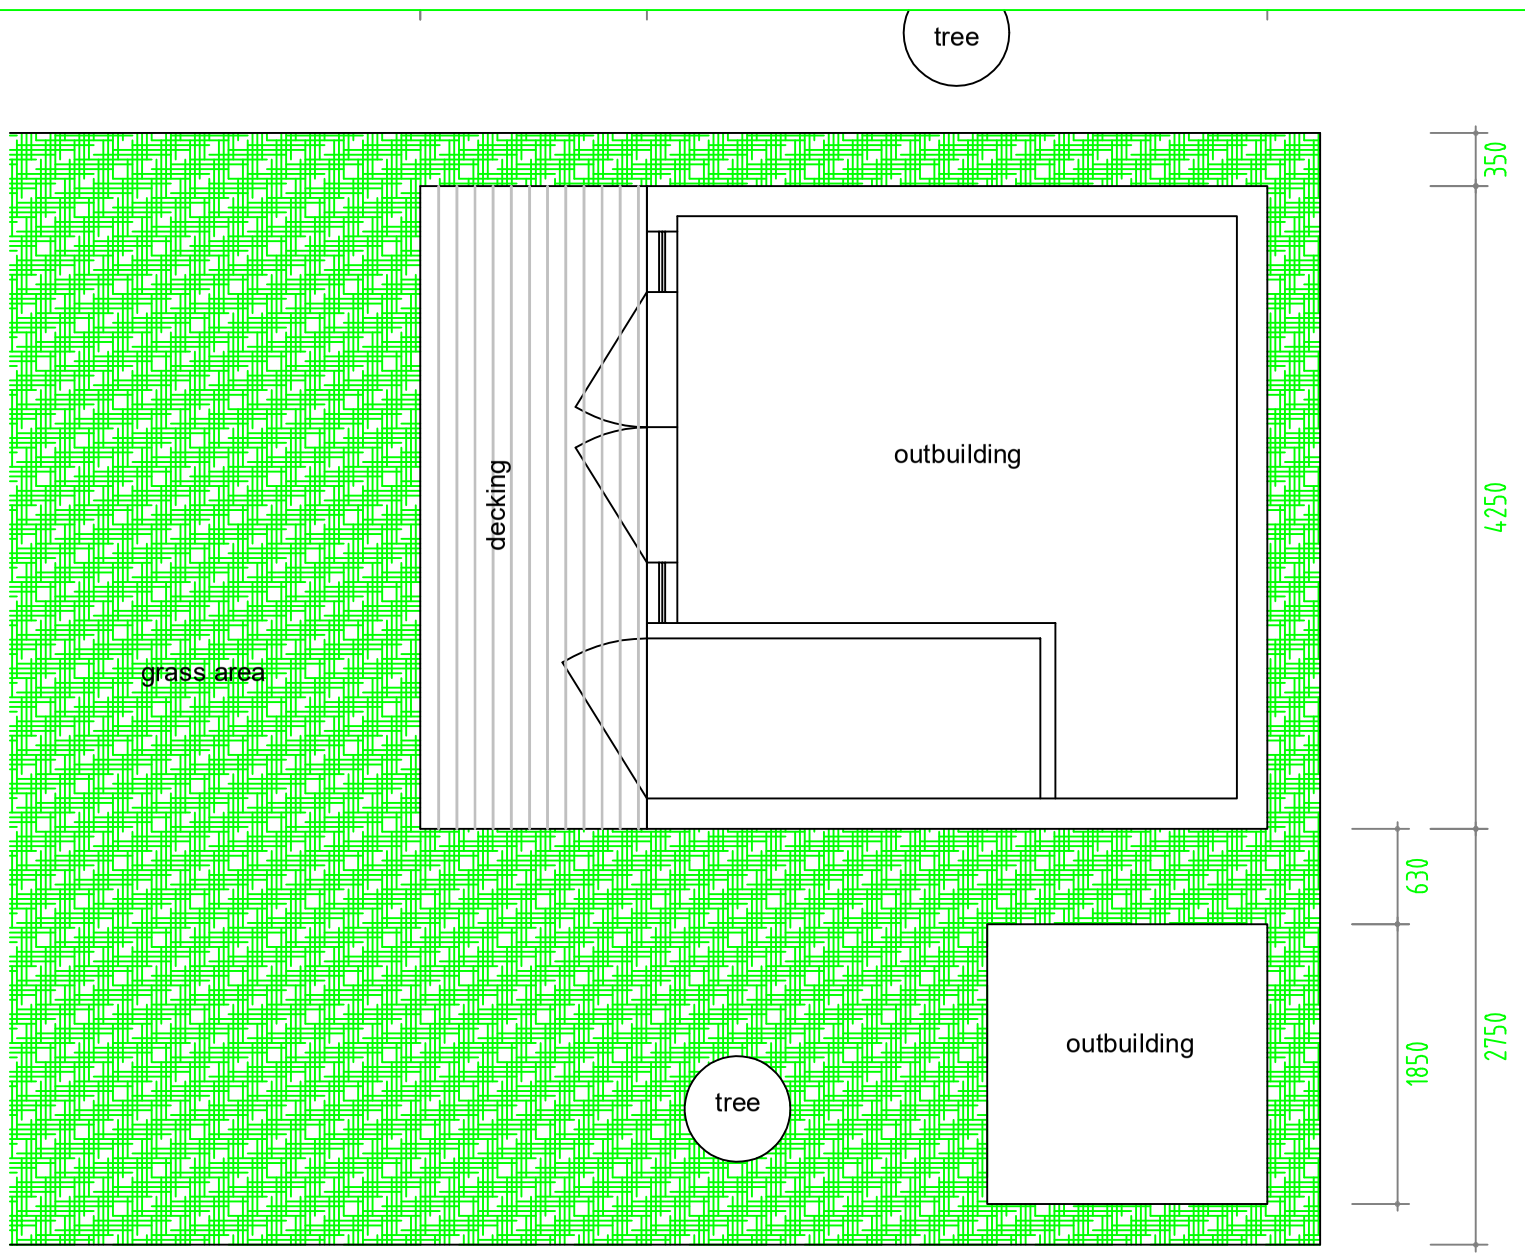


application ref:	applicants:	address:	project:		date	scale	
AWDM/1204/21	Ana Negrais & Dean Meaker	43, kingston lane, BN41 4SJ	floor plan	.	27/07/2021	1:50	■