


Existing Ground Floor Plan

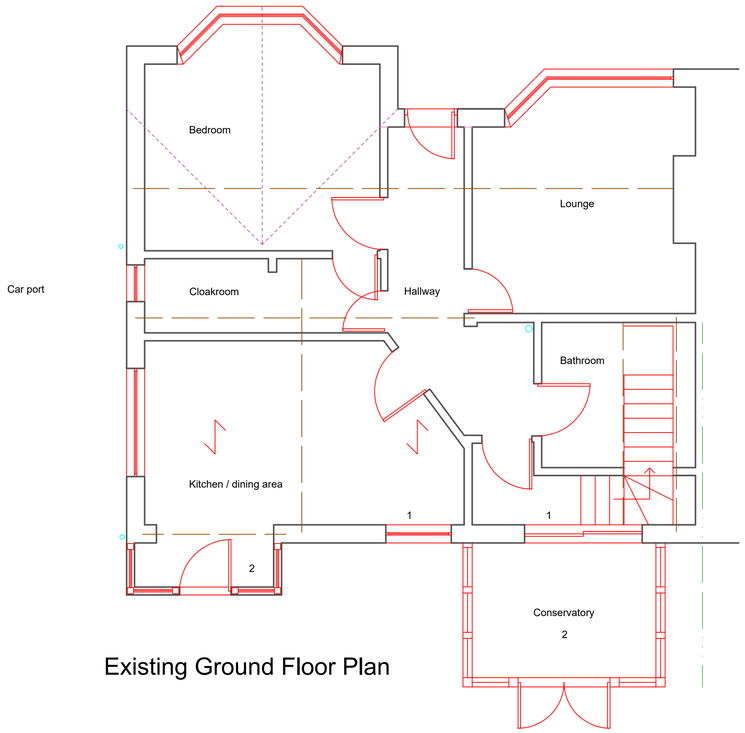


Existing First Floor Plan




Proposed Ground Floor Plan

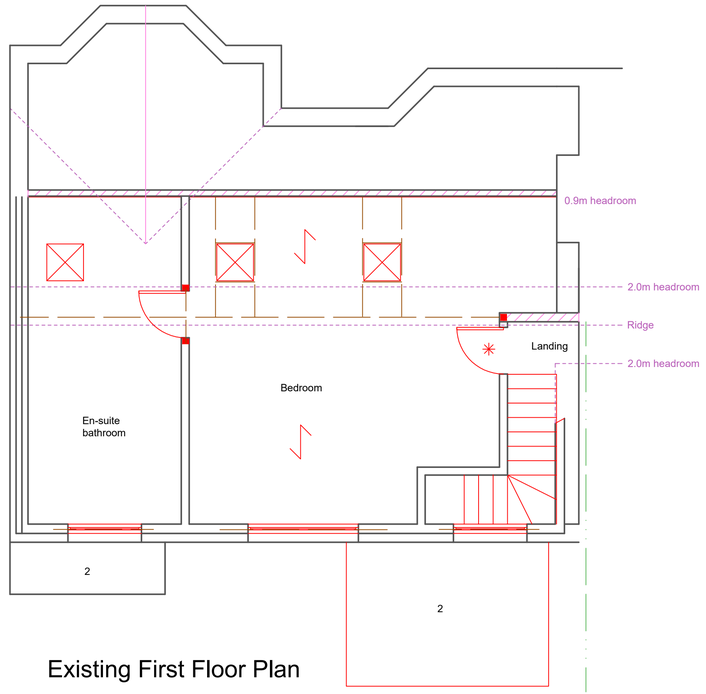


Proposed First Floor Plan

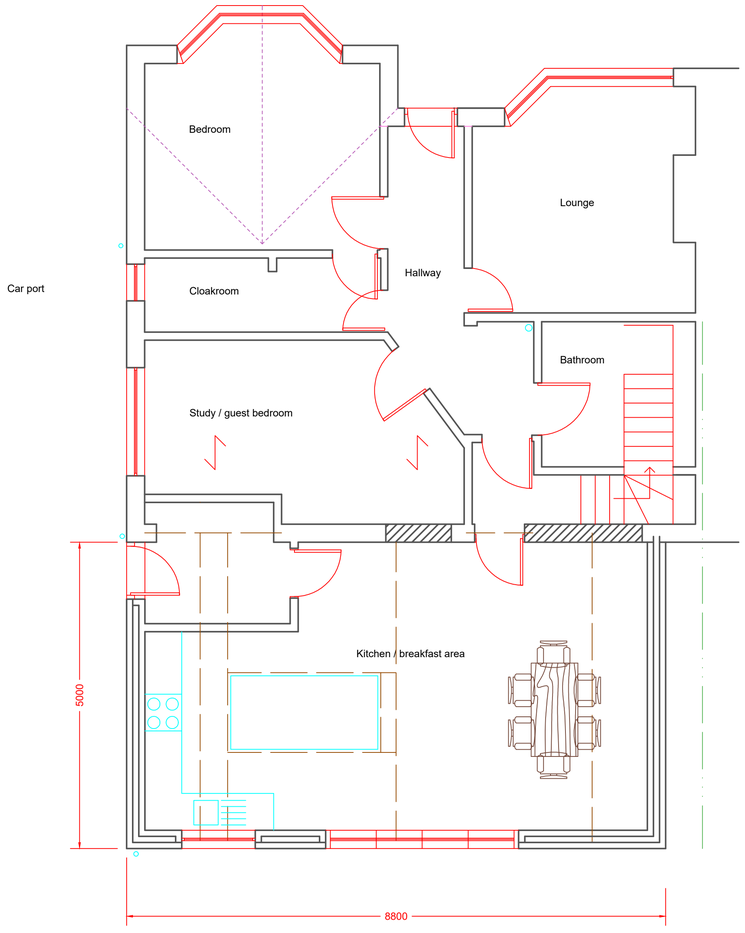


Scale bar

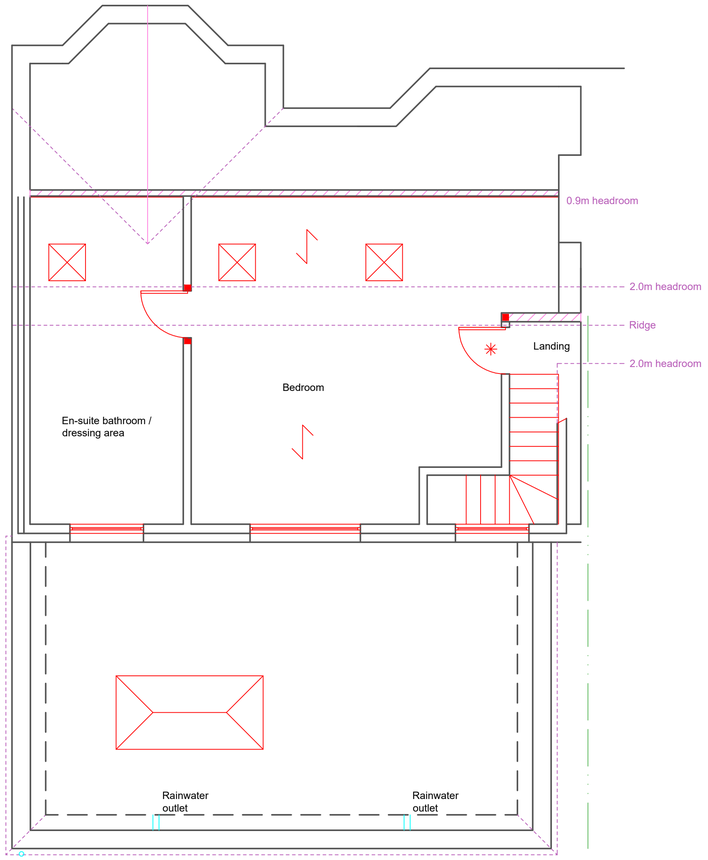


## BUILDING REGULATION NOTES

Work to existing building.

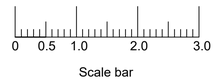1. Existing fenestrations to be removed. Openings are to be blocked up with masonry.

2. Out-building additions to be demolished in favour of extension.

| | Date | Revisions |
|---|---|---|
| A | 28.07.2023 | Planning detail added. |
| B | 10.05.2024 | Apron roof design amended |
| C | 24.06.2024 | Rear extension reduced to 5m deep. |
| | | |

Copyright

**Graham Askew**

**Chartered Building Surveyor**

Principal: Graham Askew MRICS

**Bay Tree Cottage,**
**5 Hurston Grove**
**Hurston Lane, Storrington,**
**West Sussex, RH20 4HQ.**
**Tel/Fax: (01903) 743231**
**email: askewsurveyor@outlook.com**

Client

Mr R Turner

Job Title

11 Saxony Road
Worthing
West Sussex
BN14 7AT

Drawing Title

Existing & proposed floor plans.

NOTE:
All dimensions must be checked on site and not scaled from this drawing

Scale 1:50

Date 21.07.2023 | Drawn by K.L.Carter

| Drg No. | In conjunction with:- | Rev. |
|---|---|---|
| 2023/11/1 | | C |