
openplan ARCHITECTURE
refining building

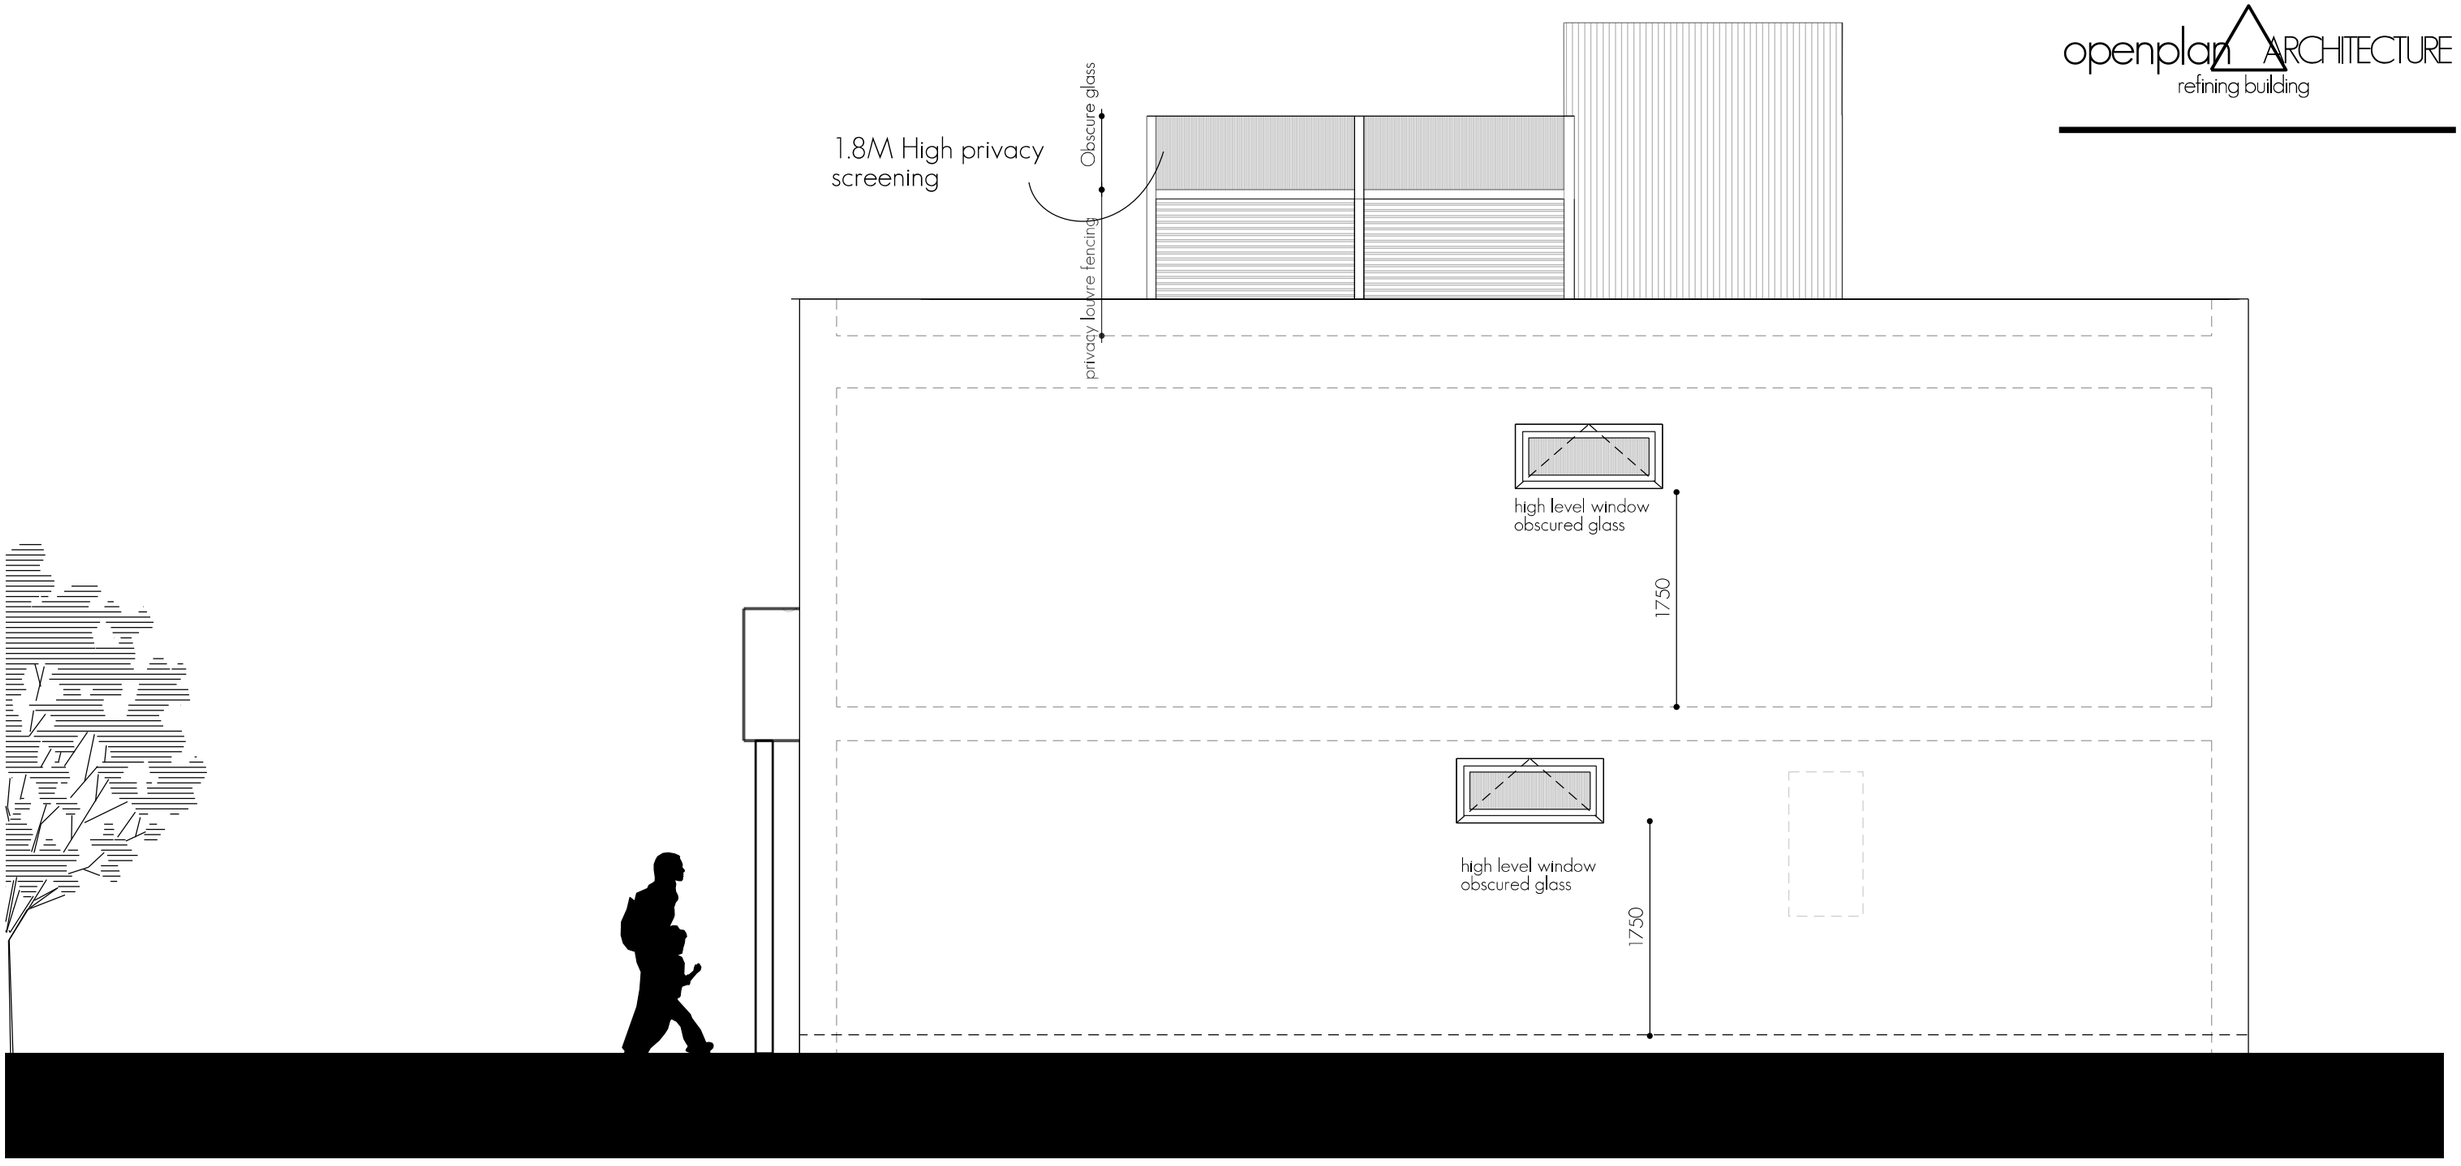

PROPOSED SIDE(EAST) ELEVATION

1m 2m 3m 4m 5m

CLIENT	111 OLD FORT ROAD, SHOREHAM	STAGE 3/5	STAGE 3 - ISSUED FOR PLANNING	General Queries & Contact Us			NOTES
DRWG	PROPOSED SIDE ELEVATION			OFFICE	No. 4 THE COACH HOUSE STABLES, TILBURSTOW HILL RD, RH9 8LY		1 - THIS DRAWING MAY BE SCALED, BUT PLEASE CROSS CHECK ON SITE
JOB / DRWG NO	1204-408C JAN 22	REVISION NOTE	ROOF TERARCE AMENDED AND PRIVACY SCREENING ADDED	OFFICE	01342 457 290	DESIGNER SCOTT EVANS	2 - THE CONTRACTOR IS TO CHECK ALL WRITTEN DIMENSIONS ON SITE 3 - ANY DISCREPANCIES SHOULD BE REPORTED TO OPA LTD. FOR ADVICE 4 - WORKS TO COMPLY WITH BRITISH STANDARDS & BUILDING REGULATIONS
DRWG SCALES	1/ 50 @ A3	ISSUE DATE	04-22 EMAIL & POST	OFFICE	info@contactopa.com	DESIGNER scott@contactopa.com	5 - THE COPYRIGHT OF THIS DESIGN REMAINS WITH OPA LTD. 6 - IF IN DOUBT ABOUT ANY ASPECT OF THE WORKS, PLEASE DO CONTACT OPA