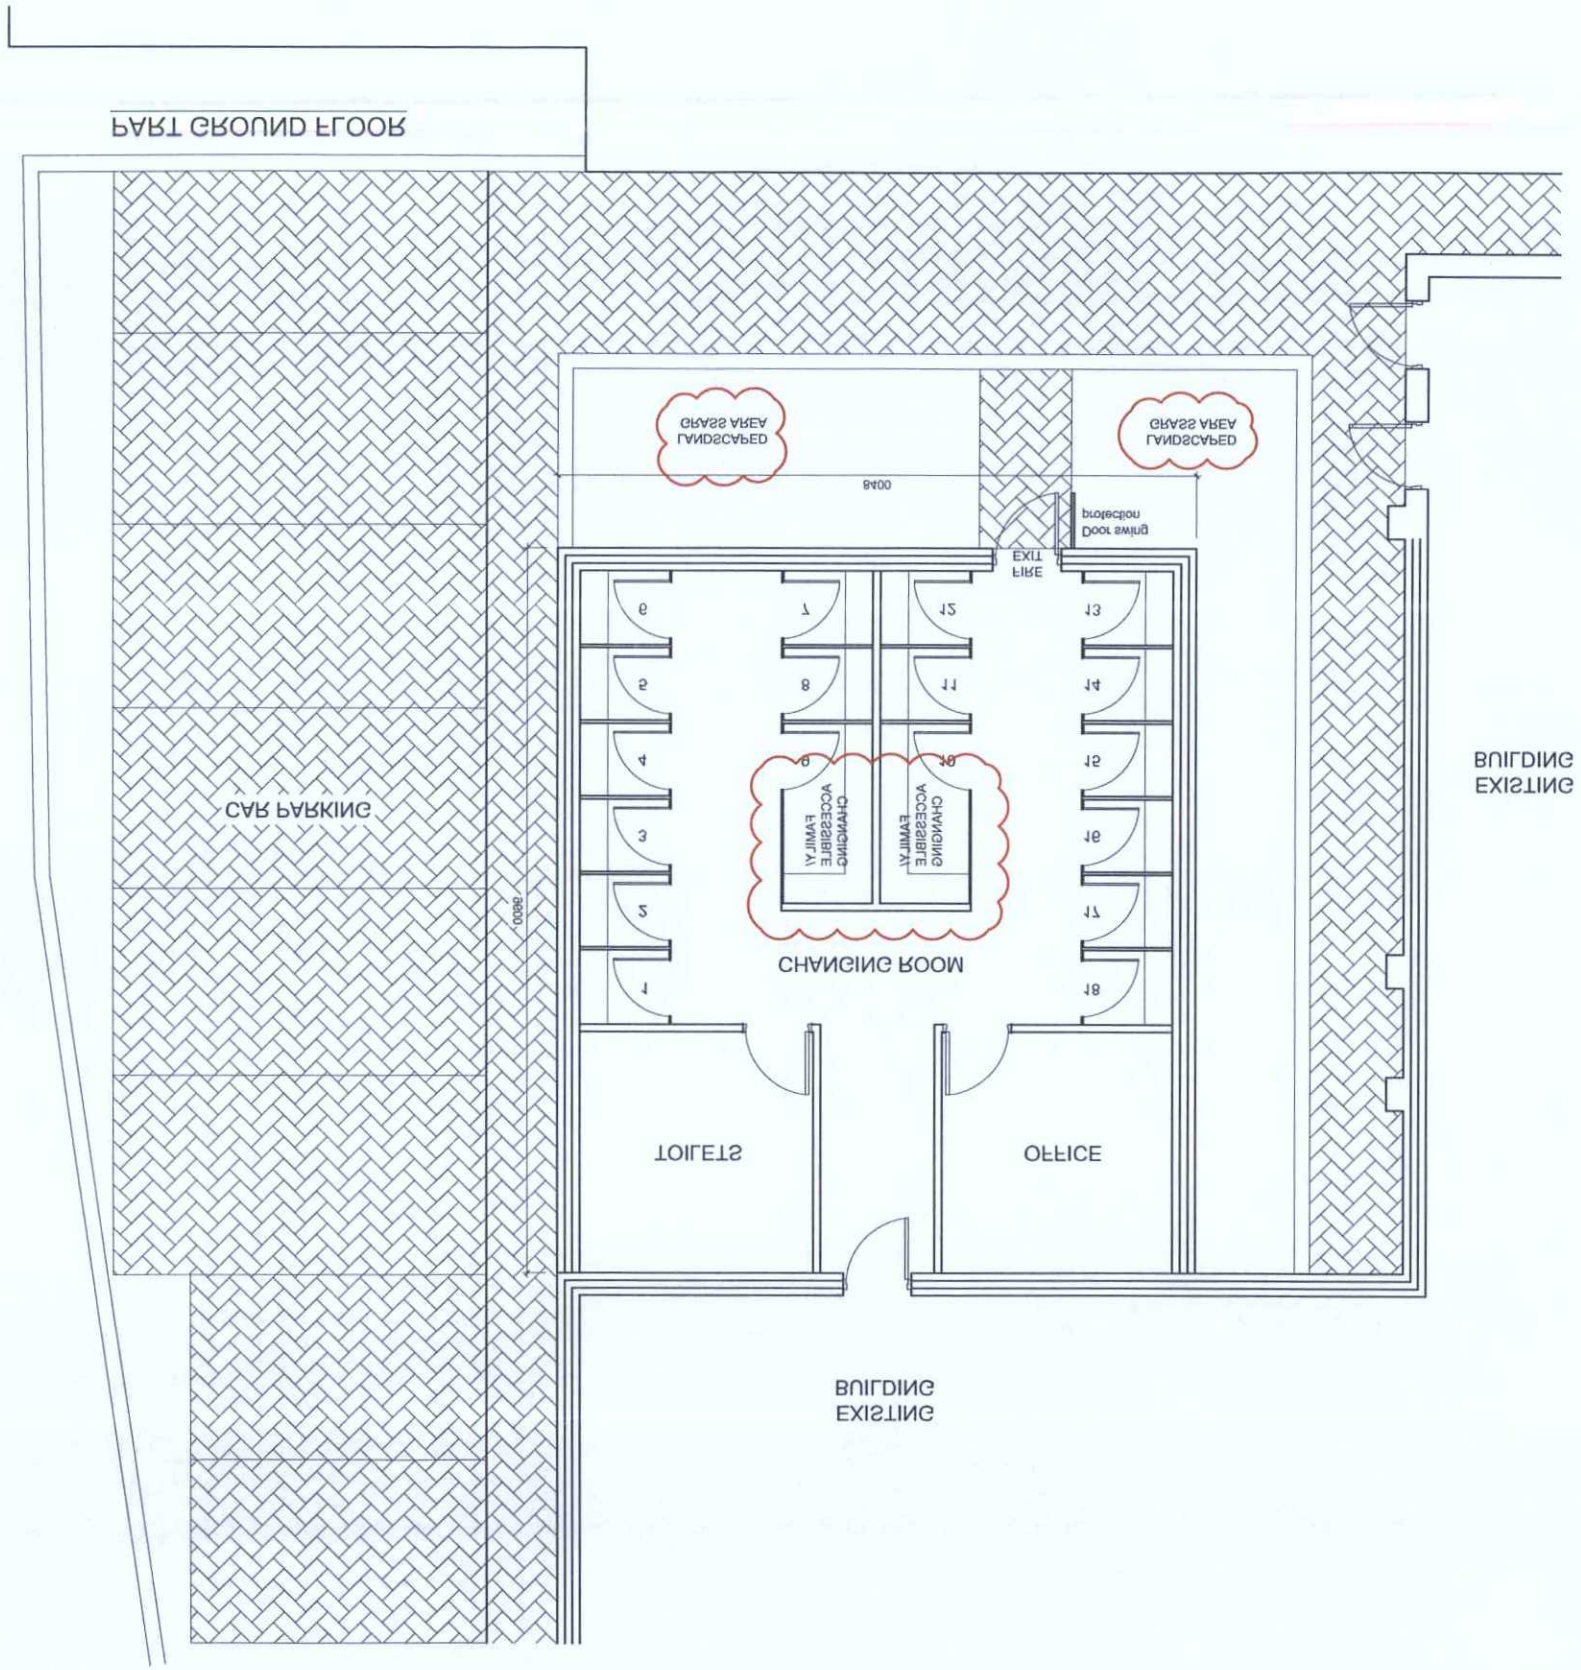

Job no: 2007	Drawing no 101	Rev A
Scale: 1:100 @ A3	Date: 16/06/16	Drawn: PC

Part Floor Plan Proposed

Drawing

Impulse Leisure, Changing Room Extension at Waburs Swimming Pool, Shoreham by Sea, BN43 6TE

Project

Nineb

PLANNING

Stage:

Revisions	Date	Drawn
Notes added	15/08/16	PC

Drawing number | Consultant | Revision

Notes:

SCALE:

0 1m 5m 10m

All work to be carried out in accordance with current Building Regulations (Approved Documents), British Standards, Building Control Officer, Town Planning and Permitted Development Uses. Regulations (Approved Documents), British Standards, Building Control Officer, Town Planning and Permitted Development Uses. Unless otherwise stated, all work to structural engineers calculations and 1 or Building Control approval.

To be read in conjunction with drawings and specifications by other consultants / manufacturers and products to be installed in accordance with manufacturers instructions.

The drawing must be read in conjunction with related drawings as scheduled in the Drawing Register. This drawing must also be read in conjunction with the following consultants' specialists & sub-contractors drawings: