© 2021 COUCH PERRY WILKES
All scaled dimensions taken from this drawing are to be verified on site

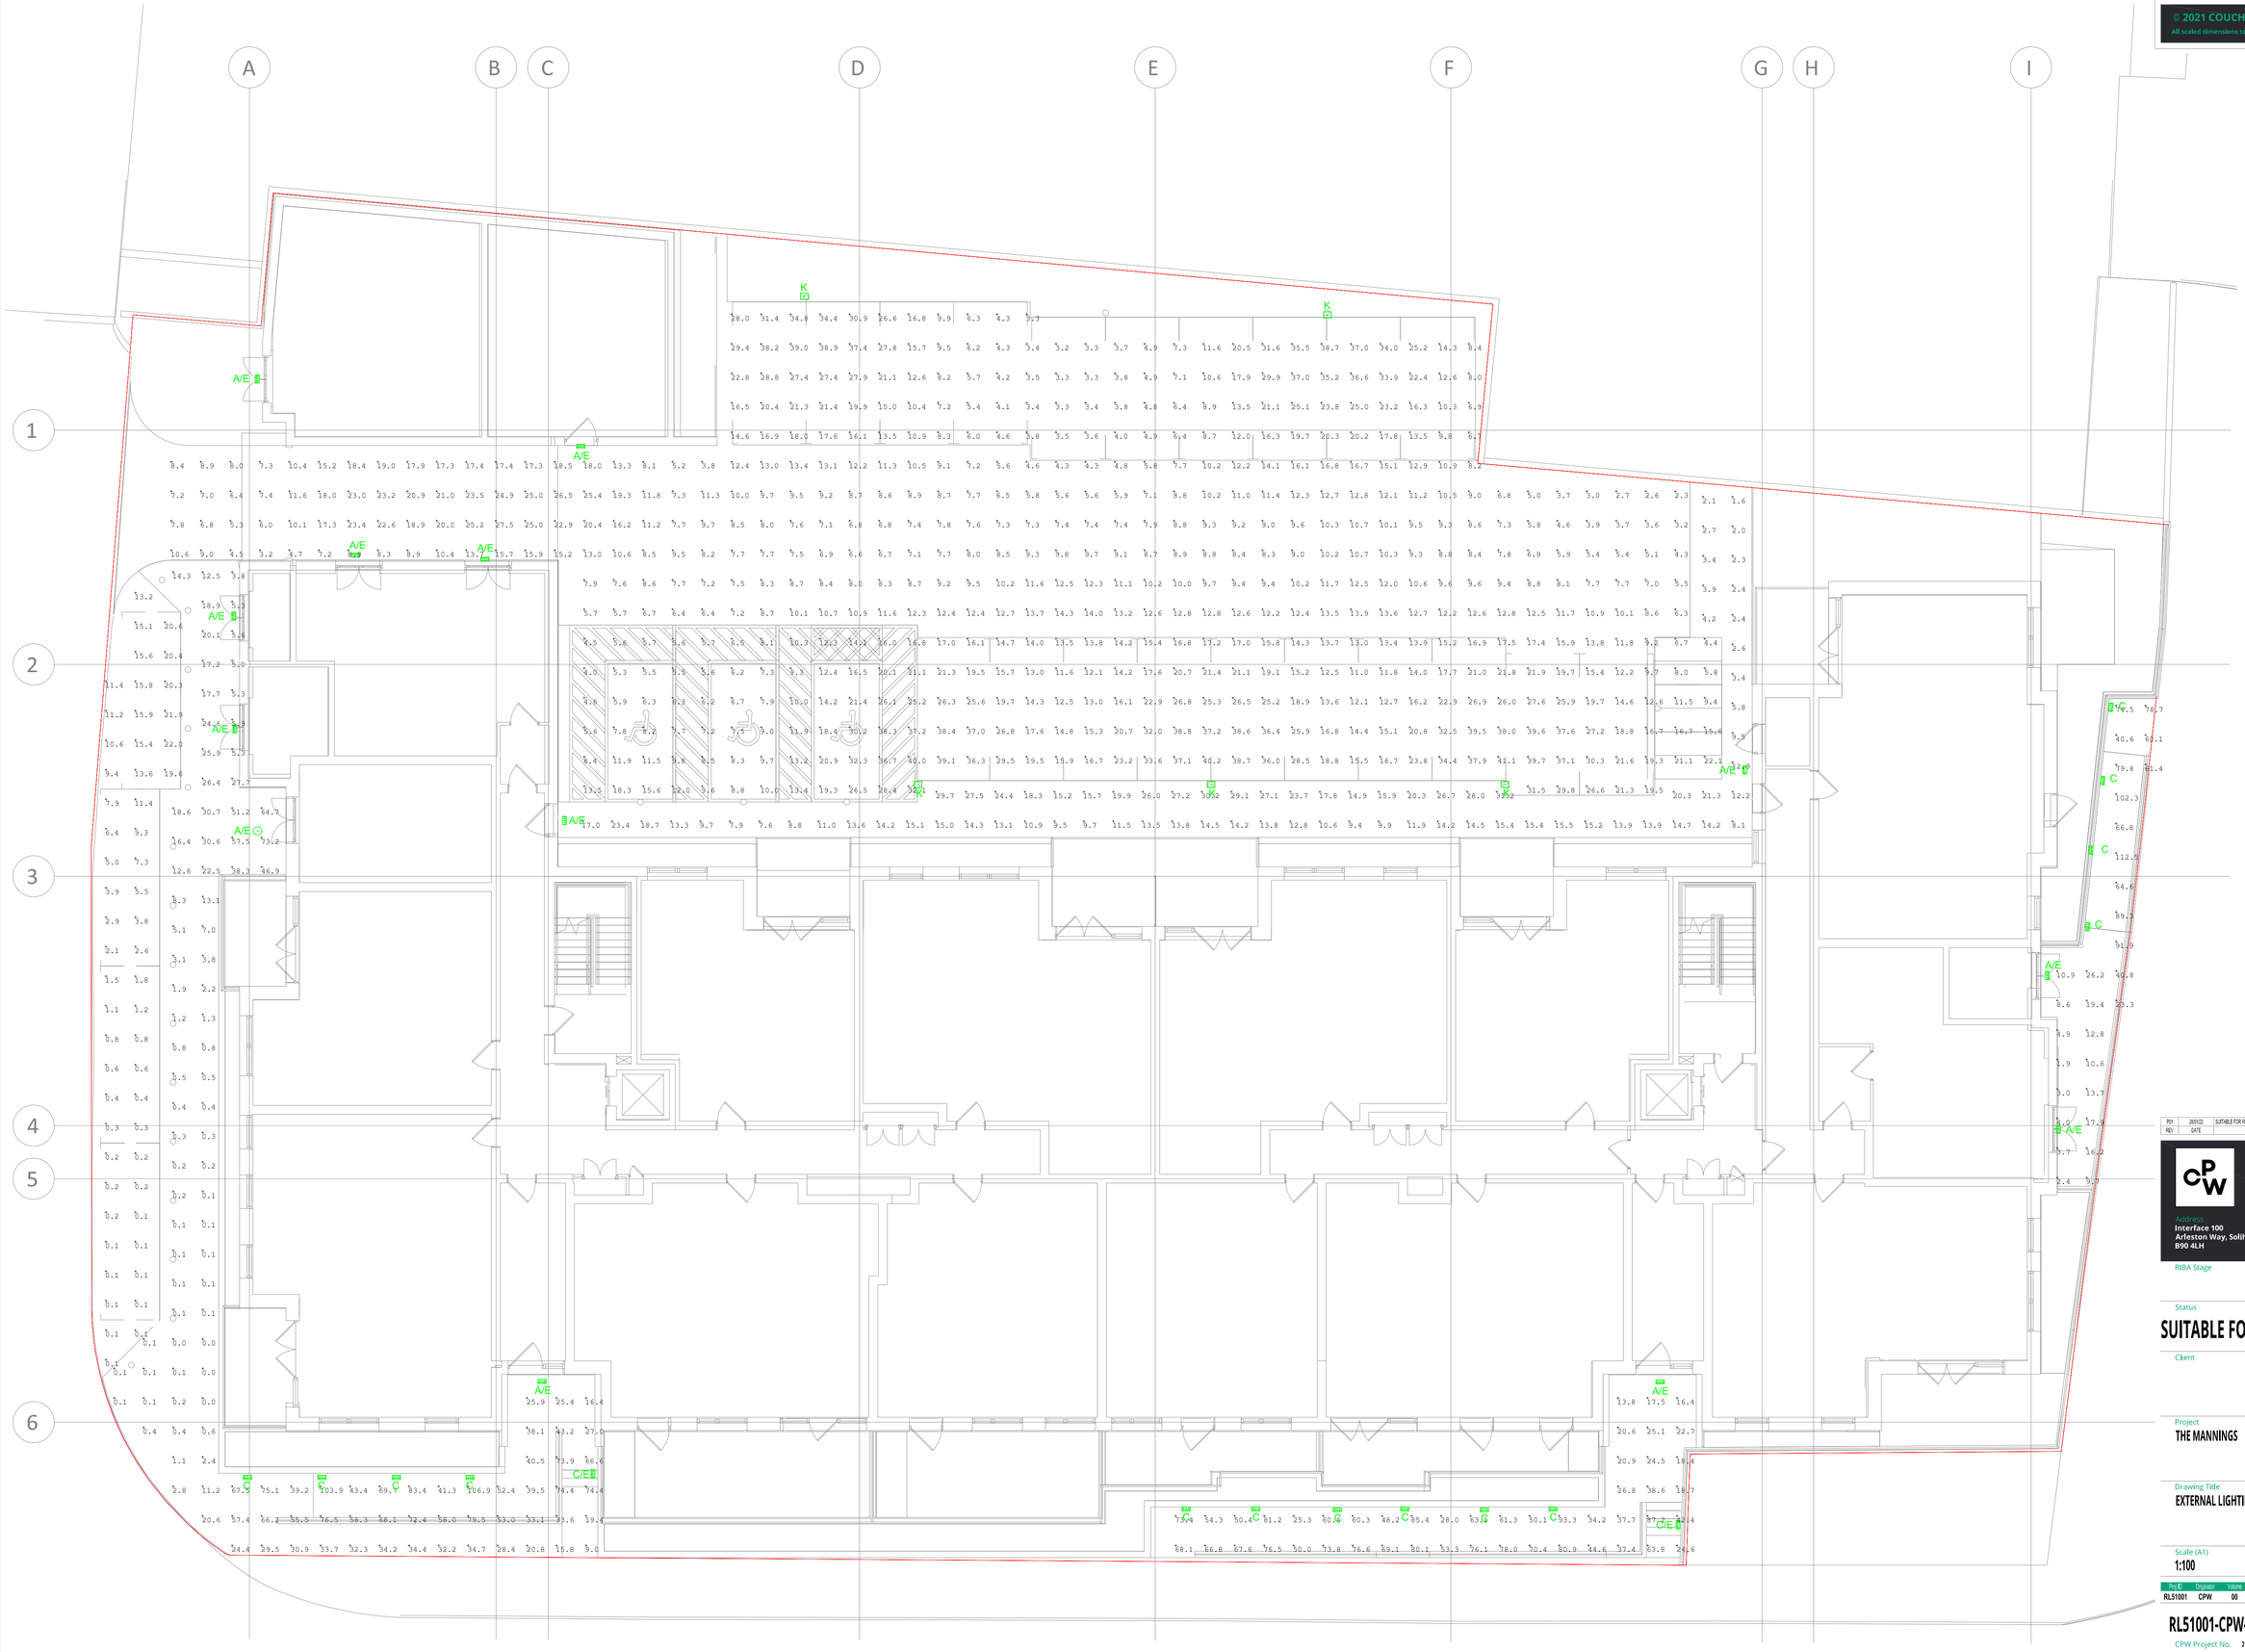

LEGEND

A - DENOTES WALL MOUNTED LUMINAIRE, 25W AS ANSELL TARDO RANGE MOUNTED AT 2500MM

C - DENOTES WALL MOUNTED LUMINAIRE, 12.8W 1273LM AS ARKOS LIGHTDELTA LED RANGE, MOUNTED AT 1000MM

K - COLUMN MOUNTED LUMINAIRE, 20W 2032LM AS ASP LIGHTING HIGHWAY DIAMOND ELITE RANGE MOUNTED AT 4000MM

/E - DENOTE C/W INTEGRAL EMERGENCY VERSION

REV	DATE	DESCRIPTION	BY
P01	28/01/22	SUITABLE FOR REVIEW & COMMENT (S3)	JD GT

www.cpwp.com
Address
Interface 100
Arleston Way, Solihull
B90 4LH
Phone
+ 44(0) 121 709 6600
Email
birmingham@cpwp.com

RIBA Stage

STAGE 4

Status

SUITABLE FOR REVIEW & COMMENT (S3)

Client

Real

Project

THE MANNINGS

Drawing Title

EXTERNAL LIGHTING LEVELS

Scale (A1)	Date	By	Ve
1:100	JAN'22	JD	GT

Doc ID	Originator	Volume	Level	Type	Role	Number	Suitability	Revision
RL51001	CPW	00	GF	PL	E	30701	S3	P01

RL51001-CPW-00-GF-PL-E-30702 S3 P01

CPW Project No. 21052

Linked Files