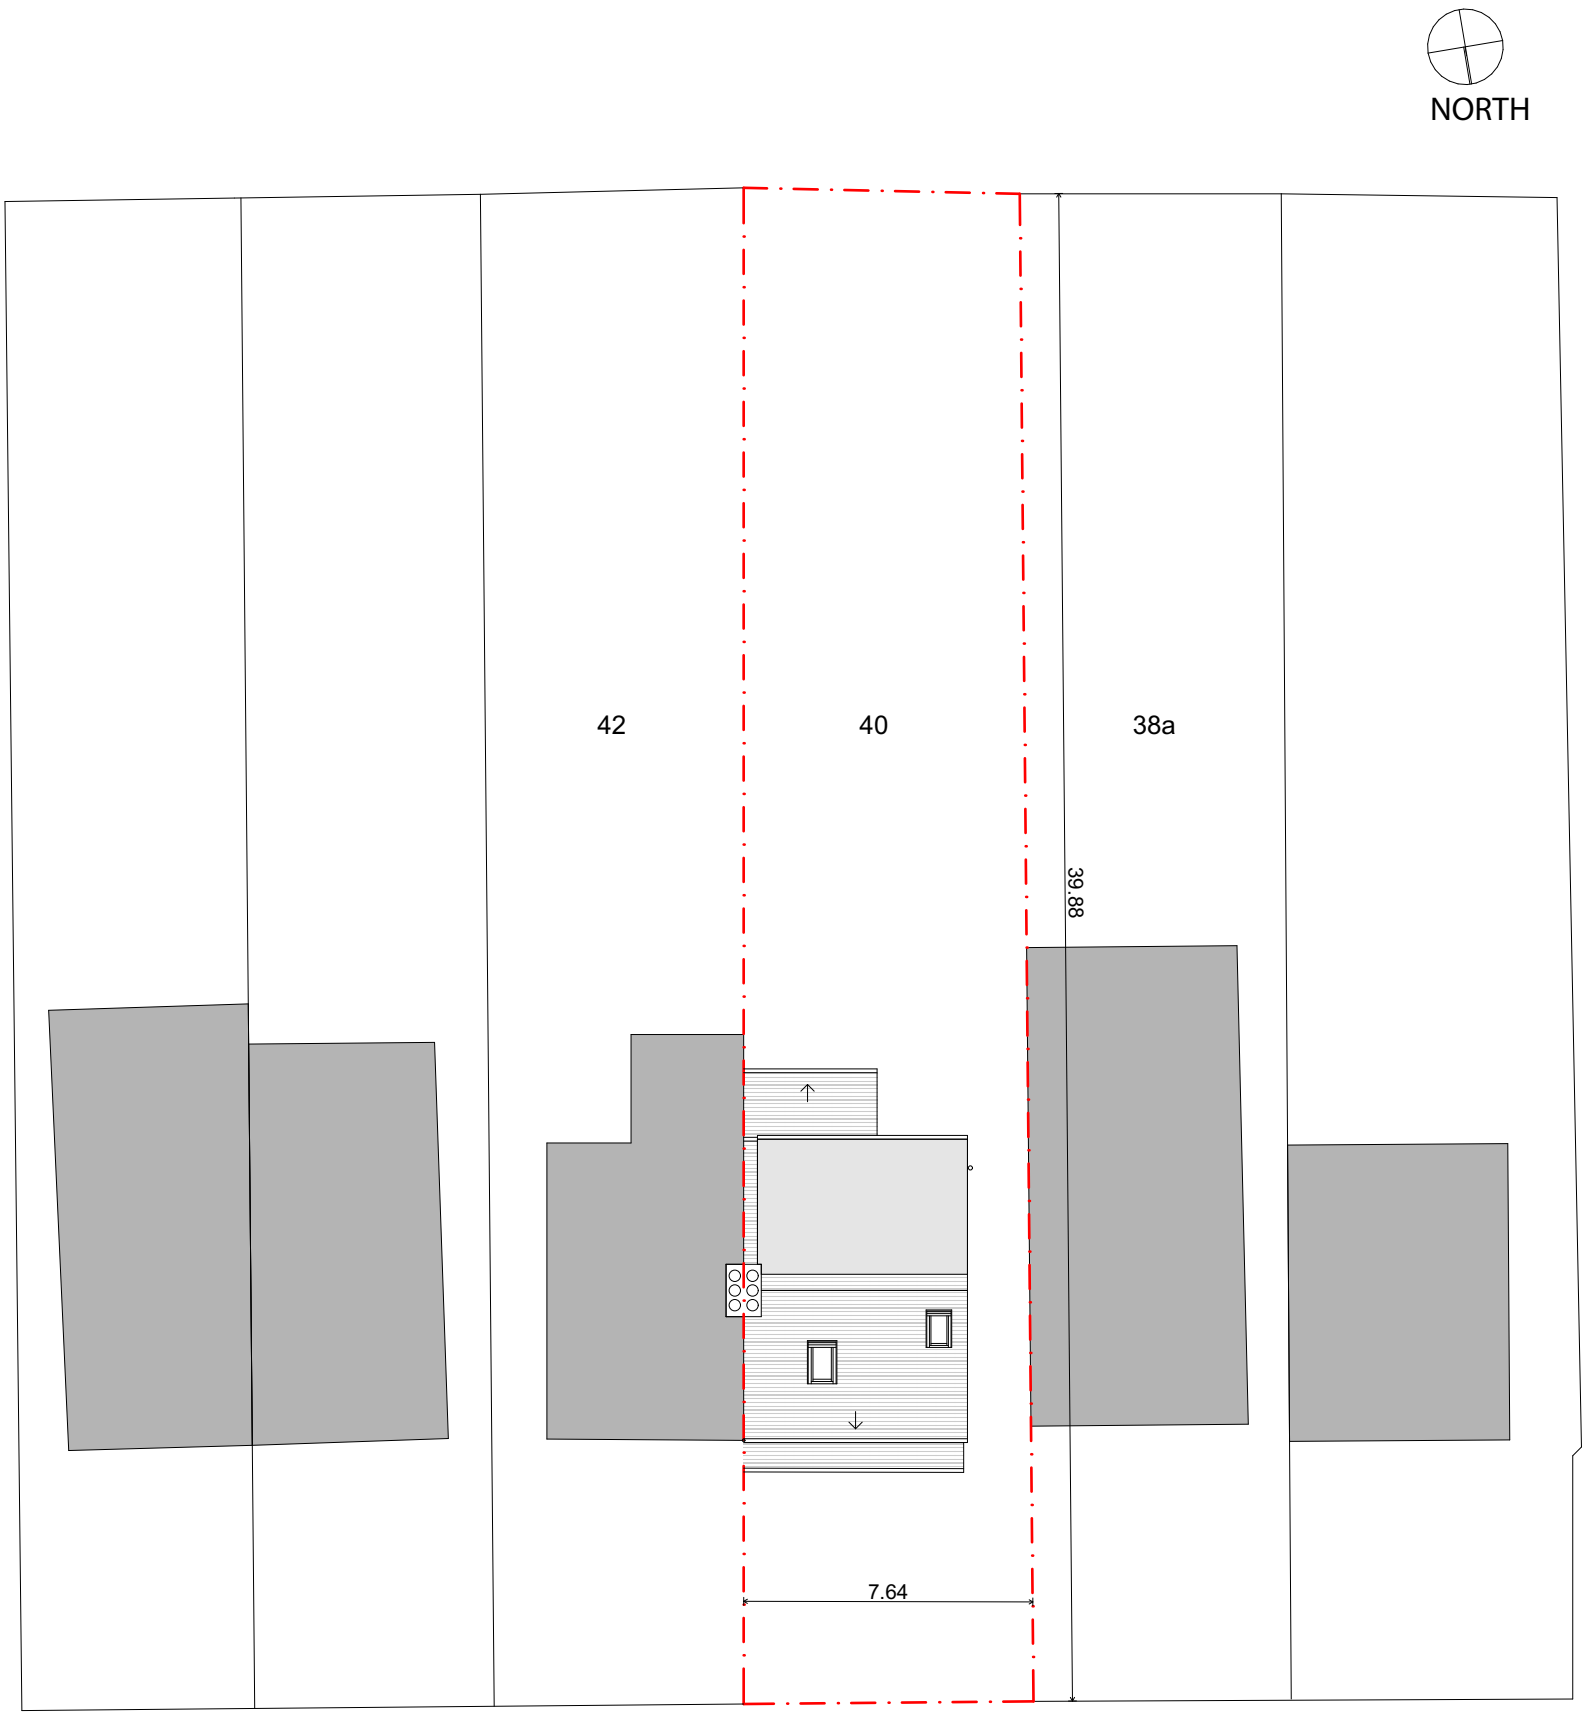

0 1.0 2.0 4.0 10.0 20.0 metres

SARA ANANIA
ARCHITECT
SARA ANANIA
3 New Mill Road
London
SW11 7AS
T: +44 (0) 7455004779
E: sara.anania@gmail.com

location	client	drawn	drawing no.
40 ROSSLYN ROAD, SHOREHAM-BY-SEA - BN43 6WP	Mr Tom Cahill	SA	**SA16-RR40-BLOCK PLAN E**

drawing	scale	date	revision
EXISTING BLOCK PLAN	1:200 @A3	APRIL 2024	