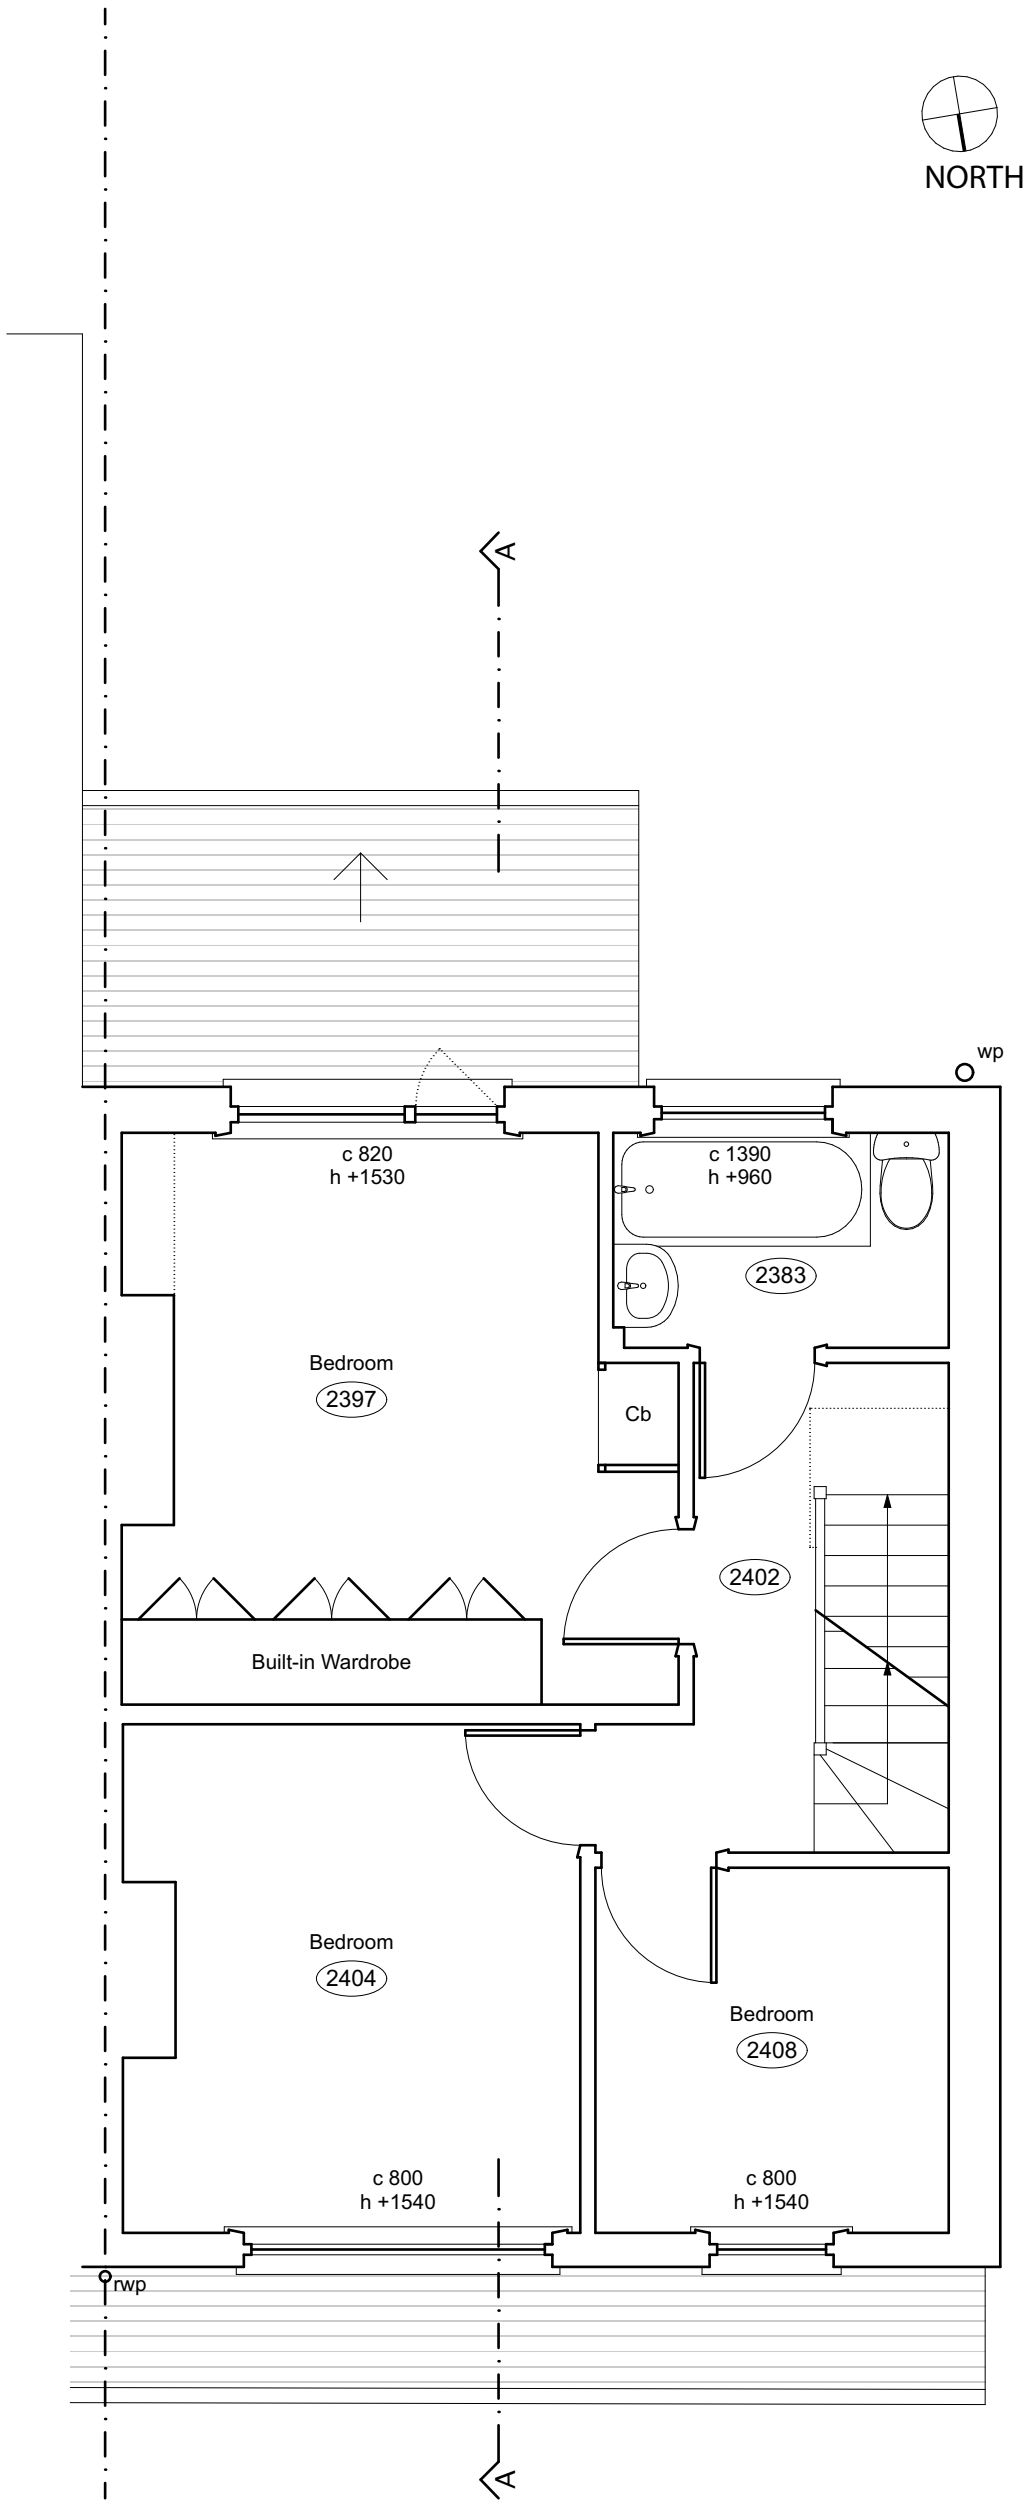

0 1.0 2.0 3.0 4.0 5.0 metres

Notes

All dimensions to be cross-checked on site prior to completing a Building Regulations package, structural engineering, the party wall process and construction.
Print to scale (as actual size).
All dimensions are in mm.

SARA ANANIA
ARCHITECT

SARA ANANIA
3 New Mill Road
London
SW11 7AS

T: +44 (0) 7455004779
E: sara.anania@gmail.com

location	client	drawn	drawing no.
40 ROSSLYN ROAD, SHOREHAM-BY-SEA - BN43 6WP	Mr Tom Cahill	SA	**SA16-RR40-E02**

drawing	scale	date	revision
FIRST FLOOR PLAN - EXISTING	1:50 @ A3	JAN 2024	