Hatched area is where modern under-boarded plasterboard ceiling which is sagging and lacking support is to be removed to assess the state of the older ceiling above.

Older ceiling above under-boards was found to be in a poor condition, missing in many places and damaged / live in the majority of the remaining areas. It is proposed to remove the remainder and replace this with a new plasterboard ceiling onto the original timber structure.

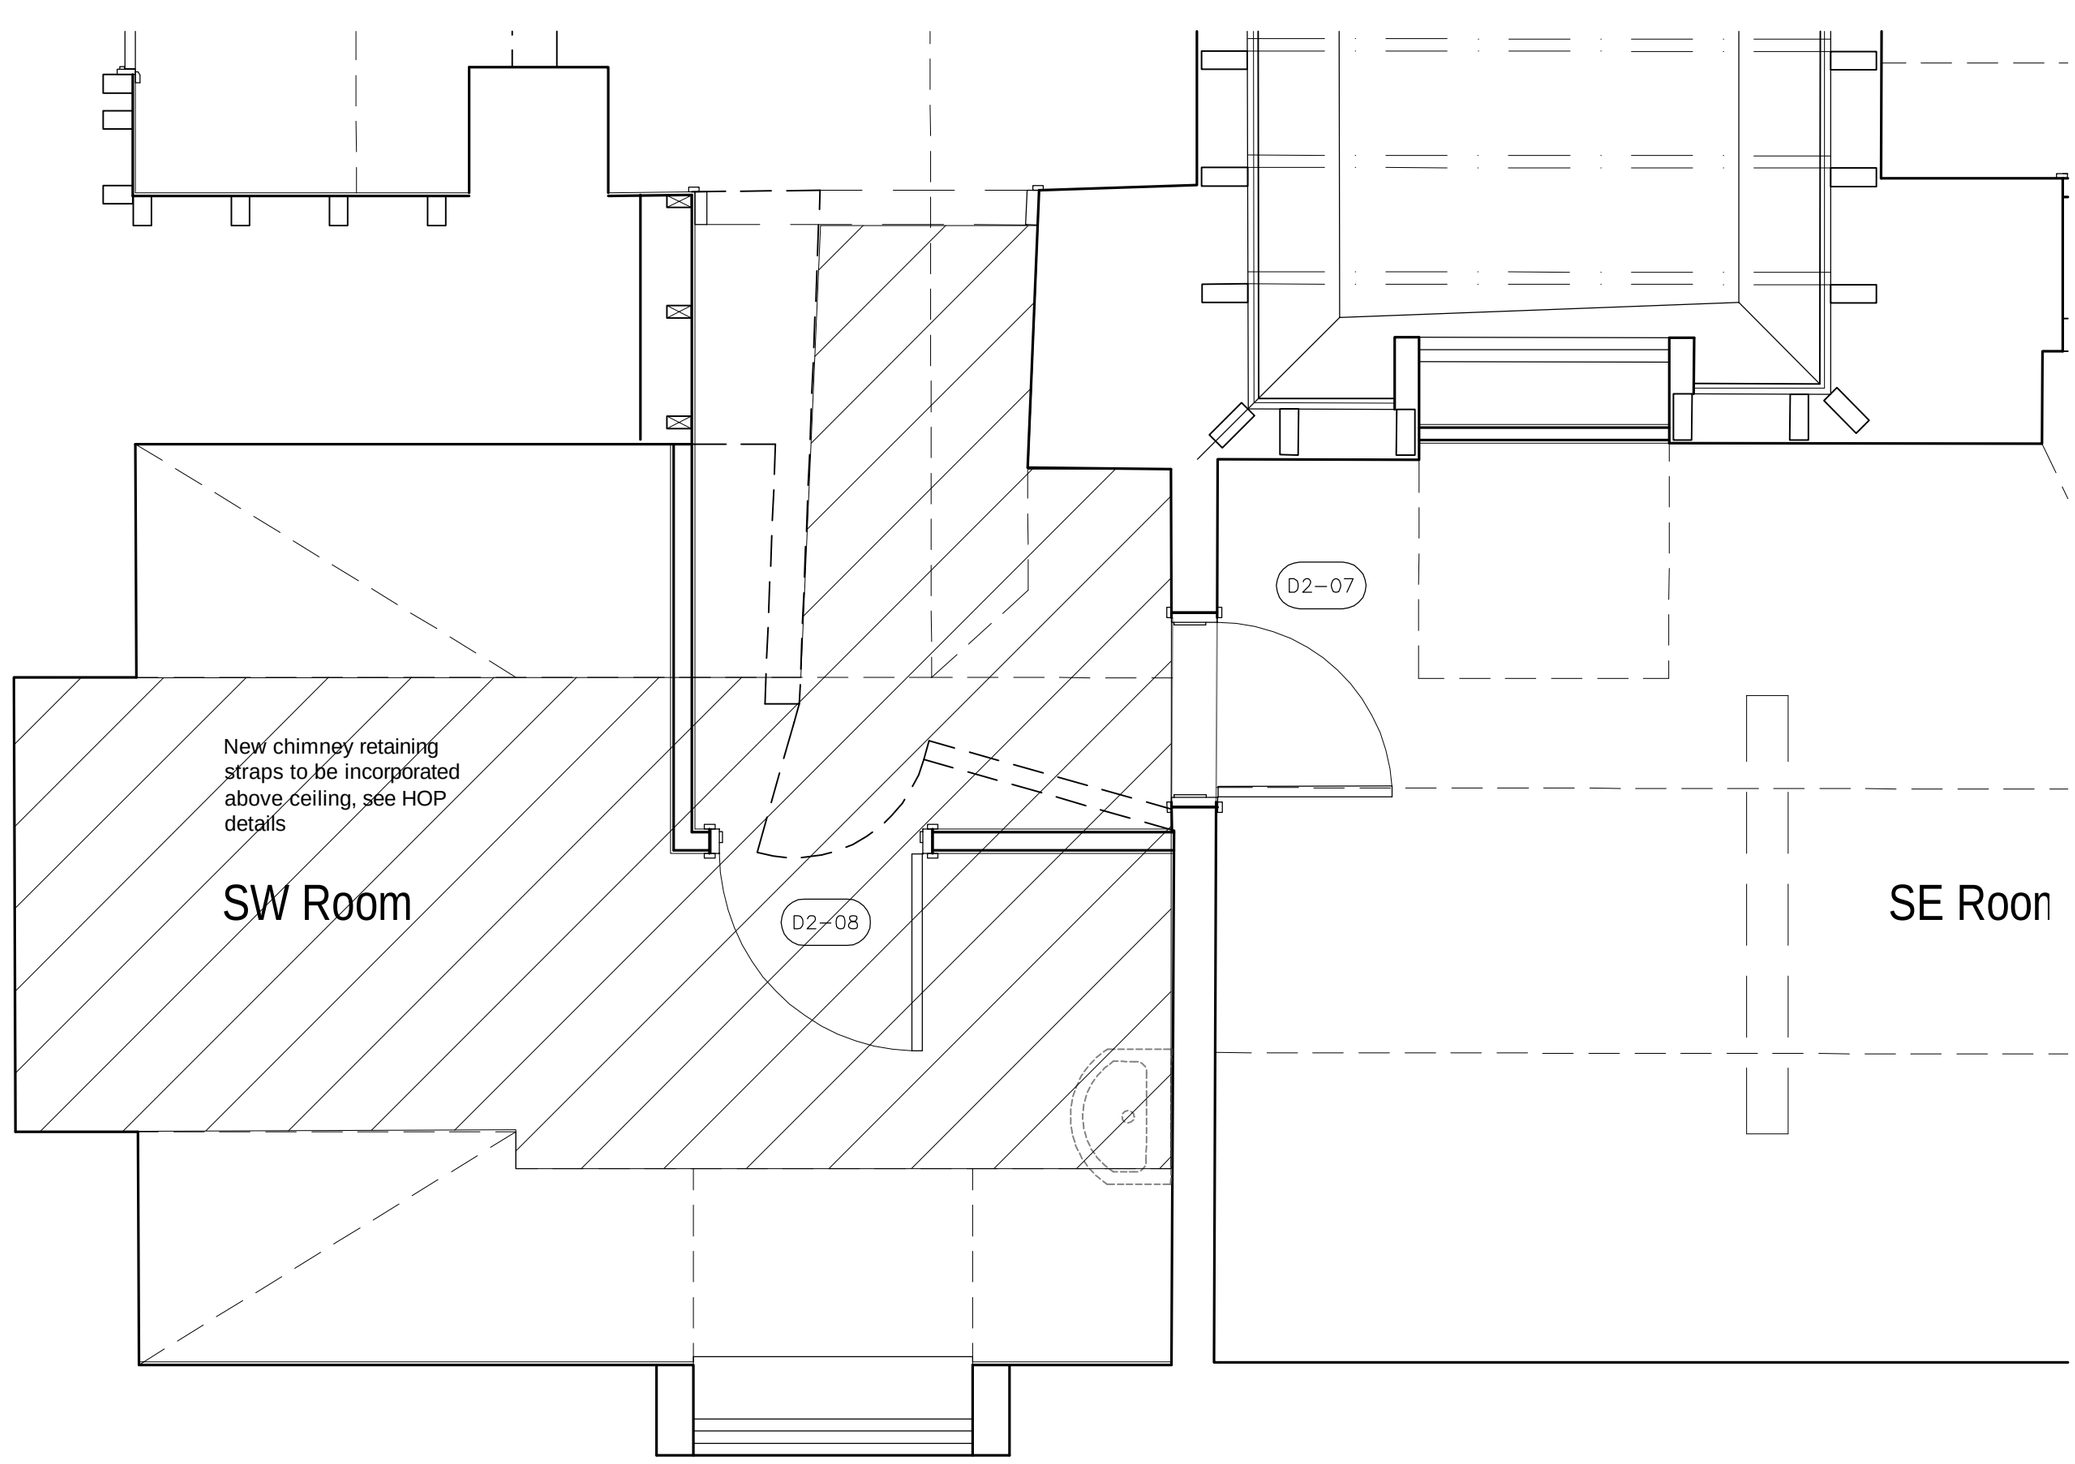


Scale 1:25

Note:
Do not scale this drawing.
All levels and dimensions are to be checked on site.
This drawing is to be read in conjunction with all relevant consultants' requirements, drawings and specifications.
Any discrepancies between consultants' drawings to be reported to the Contract Administrator before any relevant work commences.

Copyright 2011 Miller Bourne

Notes

| Rev | Date | Description | Drawn | Checked |
|---|---|---|---|---|
| - | 25.10.11 | First Issue | AGO | - |

Status: PLANNING

Manor House Attic
Shoreham College

Additional Remedial Works - SW Room

| Scale | Job | Dwg | Rev |
|---|---|---|---|
| 1:20 @ A3 | 4094 | AL-105 | - |

MILLERBOURNE ARCHITECTS
332 Kingsway
Hove East Sussex
BN3 4QW
T: 01273 411399
F: 01273 411464
design@miller-bourne.co.uk