Form Ref. No. 590245

ADUR
DISTRICT COUNCIL

Application to Carry Out Work on Trees

subject to a Tree Preservation Order / including trees in a Conservation Area (not subject to a Tree Preservation Order)

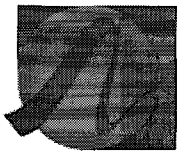

For the Council's use only
Application No A/0533/07 T/F
Date received AUG 2007

Four copies of this form together with four copies of a site plan accurately identifying the trees affected by this application should be completed and returned to the Planning Officer. All measurements are to be given in metric (89/617 EEC Directive)

Applicant's Details

Title	Mrs
Forenames	Rosemary
Surname	Otter
Telephone	[redacted]
Email	

Address	Shoreham House Residents Assn
	Shoreham House
	21 John Street
	Shoreham-by-Sea
	West Sussex
Postcode	BN43 5DL

Do you have an agent? No

Agent's Details

Title	
Forenames	
Surname	
Telephone	
Email	

Address	
Postcode	

Application Details

Full address or location of the land to which this application relates.

Communal Car Park Area
Rear of Shoreham House
21 John Street
Shoreham-by-Sea
BN43 5DL

Particulars of applicants' interests in the land on which the trees are growing

Land owned by Shoreham House Residents Limited which in turn is owned by the 3 households that use the car park. Mrs Otter is the Company Secretary.

Tree Preservation Order

Title of the Tree Preservation Order, Planning Permission or Conservation Area:

THE

TREE PRESERVATION ORDER NUMBER 19

(If you know the tree preservation order number enter here)

Work Details

Description of Trees:

(Give particulars of each tree, group of trees or woodlands together with the number of trees involved so that those involved can be easily identified).

Tree(s) Description	Number of Trees
Macro Carpas	2

Extent of operation (give details of the works for which permission is required):

Section fell to ground level .

and Type of operation

Felling

If applicable, state how the selective works are marked for identification purposes:

For what reason is the application made? the trees have been assessed as dead dying and dangerous

Have you/the applicant any proposals for replanting? Yes

If 'Yes', please give details (see note(d)) Would like to replant with suitable replacement trees - will ask advice from the tree specialists.

I/We apply for permission to carry out works to the trees described in this application and indicated on the attached plans.

Signed: [redacted] Shoreham House Residents Association. Date: 23/8/2007

SHOREHAM HOUSE RESIDENTS ASSOCIATION LTD

SCALE: 1 [redacted] equals 200 [redacted]

APPLICATION REWORK ON TREES

FORM REF: 590245

COUNCIL
PLANNING DIVISION
PLAN No. AB-053367
DATE RECEIVED 24 AUG 2007

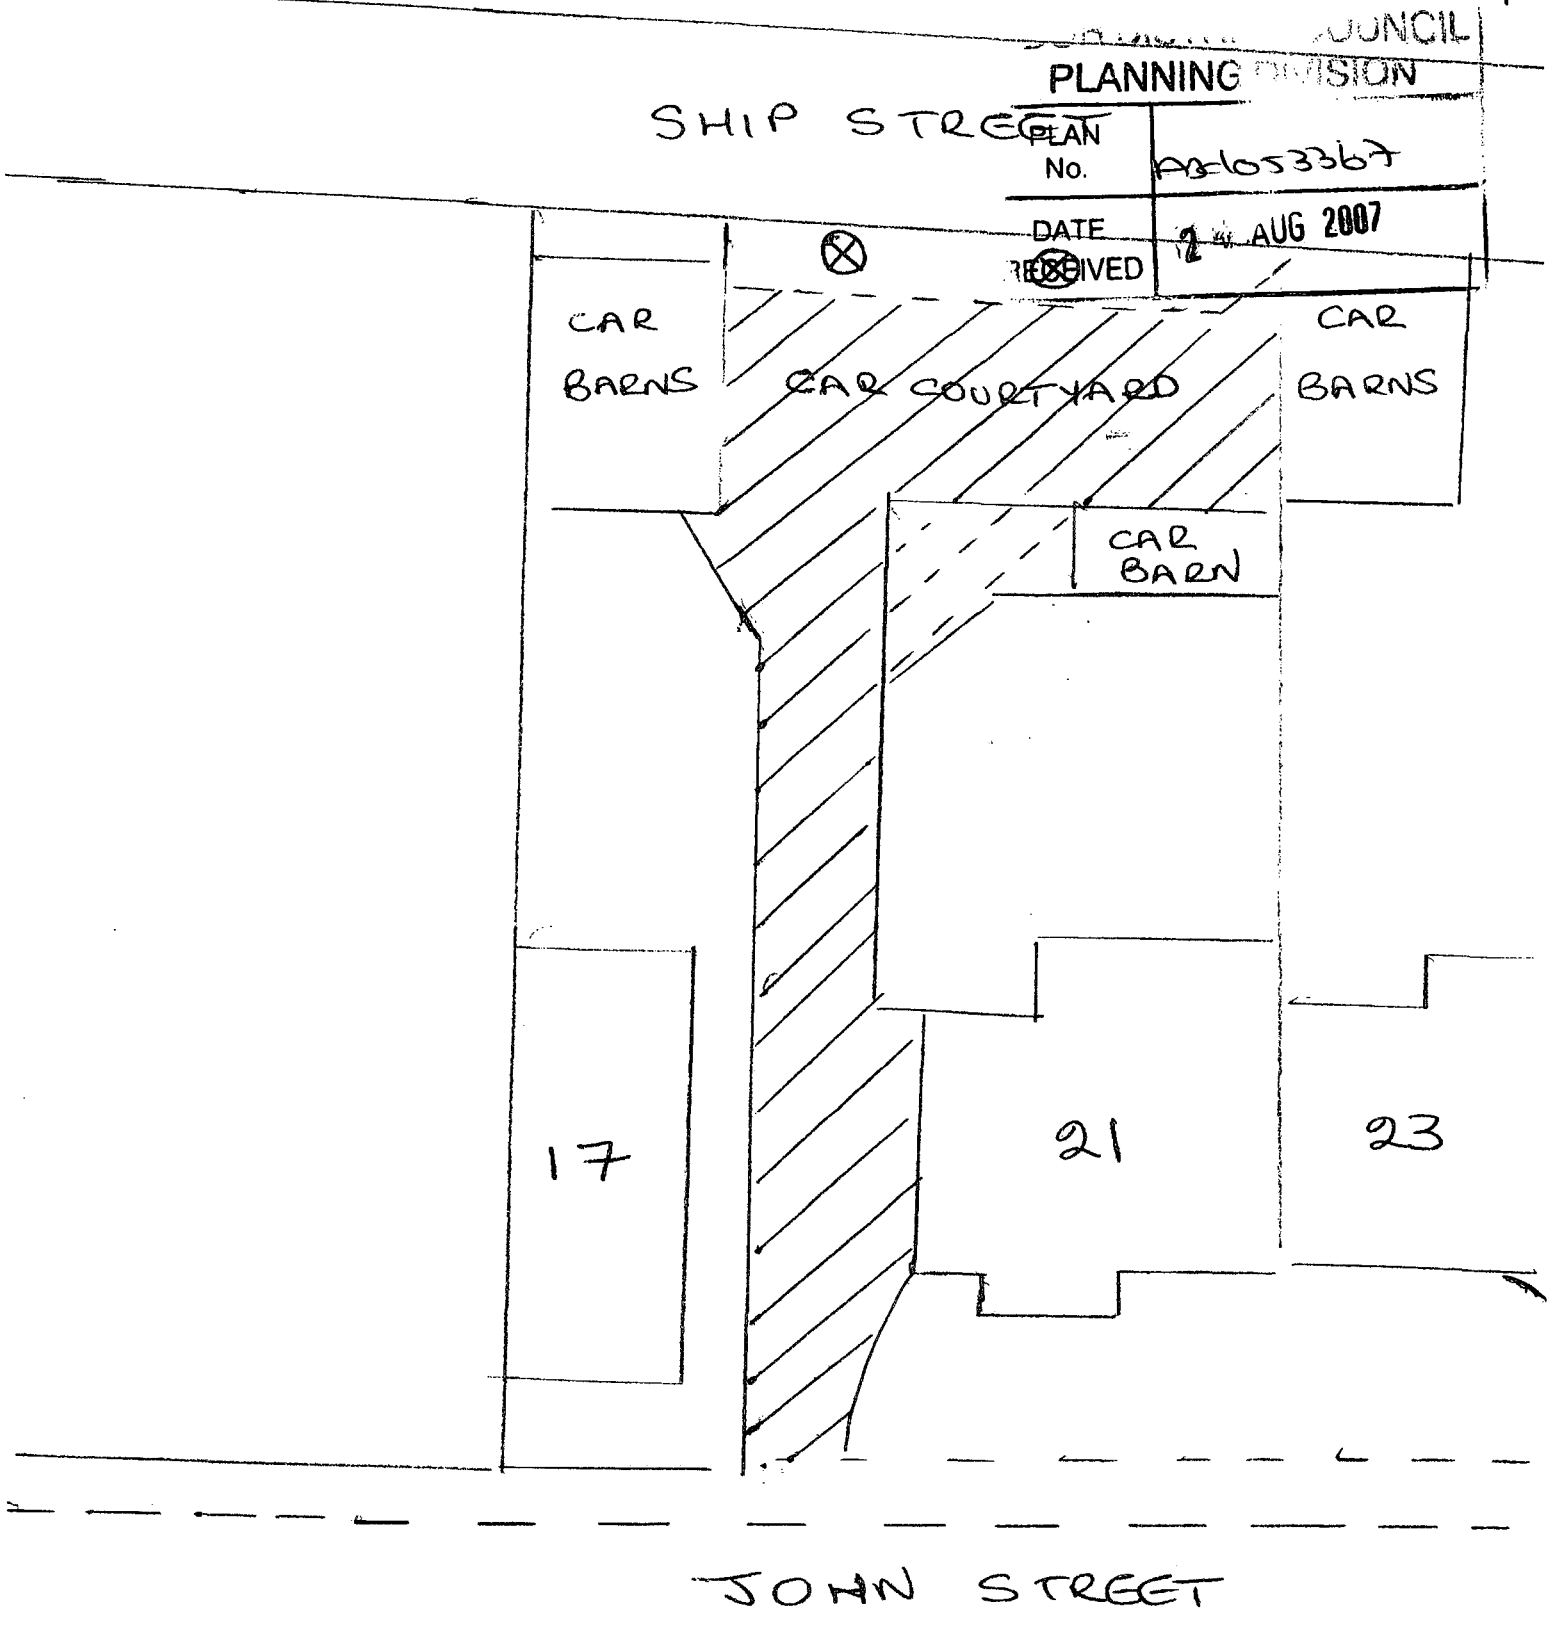

Code 1:200 ⊗ = T1 and T2 Cypress Trees

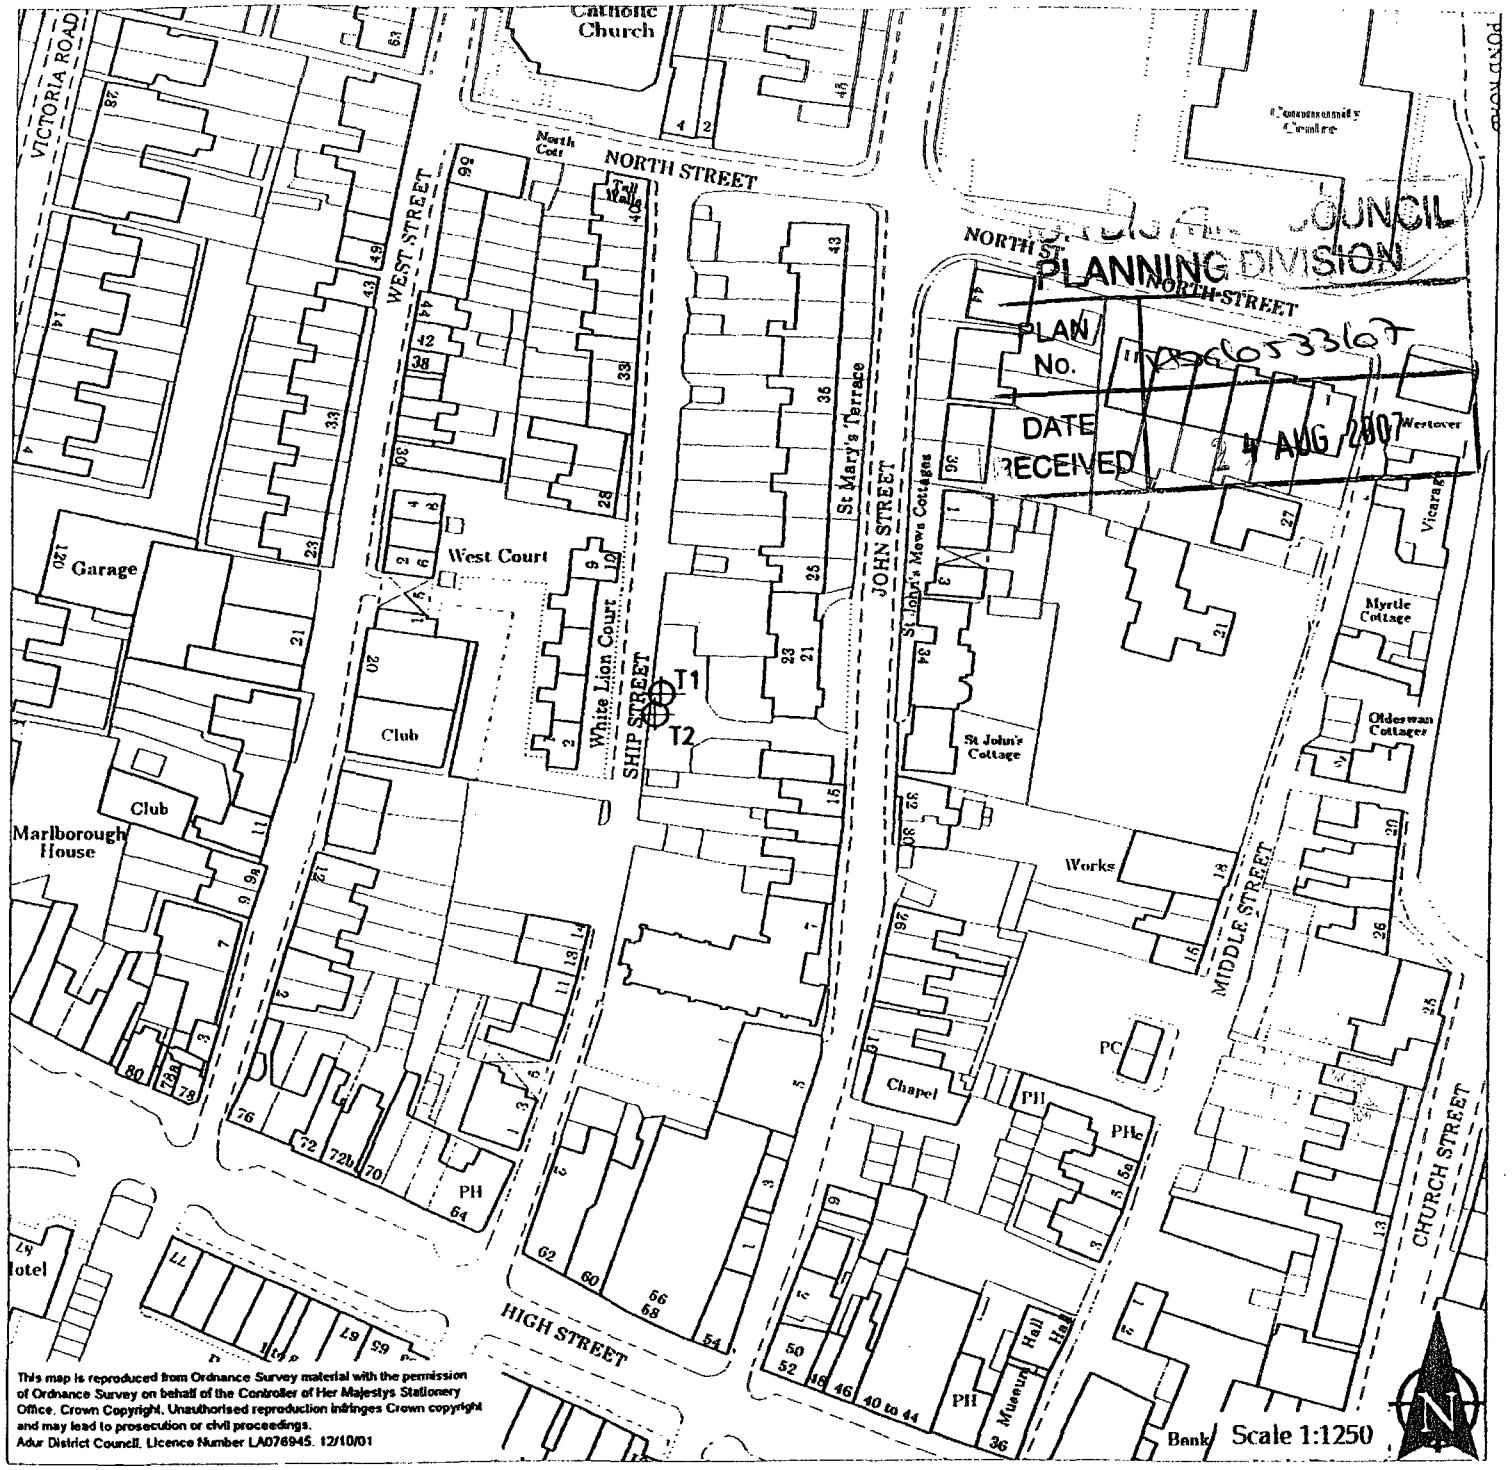

TREE PRESERVATION ORDER

13.53 / 8 / 01 (SU)

17 - 23 JOHN STREET, SHOREHAM BY SEA
T1, T2, CYPRESS

ADUR DISTRICT COUNCIL

DEVELOPMENT SERVICES DEPARTMENT

D.J.WADE
Chief Officer Planning and Development Services

Civic Centre, Ham Road, Shoreham - by - Sea, Sussex. BN43 6PR
Telephone, Shoreham - by - Sea (01273) 263000
Fax No. (01273) 263203