ADUR DISTRICT COUNCIL

Adur District Council

Town and Country Planning Act 1990

Office use
App Adc1053407
Date Rc 4 AUG 2007
Fee 135

Householder's planning application form

Use this form to apply for planning permission to extend or alter your house or flat, to build a garage or other structure on your property or to create access for a vehicle onto a classified road (please read note 9).

Please read the notes before you fill in this form.

1 Please give the address of the property to be altered or extended.

32A Anweir Avenue, Lancing

2 Type of property (please tick)

Detached House	☐	Terraced House	☐	Other (please give details)	☐
Semi-detached House	☐	Flat	☑		

3 Please describe the development you are applying for.

Rooms in Roof

4 Applicant (in block capitals)

Full name : Mrs Rowland.

Address (including postcode):

32A Anweir Avenue,
Lancing, BN15 9NF.

Phone Number: [redacted]

Home:

Work:

Extension:

Fax Number:

Agent (if any)

Full name : Barrvell

Address (including postcode):

153 South Street, Lancing
West Sussex, BN15 8BD

Phone Number: 01903 751 927

Home:

Work:

Extension:

Fax Number:

5. Please enclose four copies of this form and four sets of plans. Please number

	Plan number	Scale
Location plan	BAE/07/050	1:1250
Block plan	"	1:500
Floor plan	"	1:50
Elevations	"	1:100
Other		

6 Will the development involve cutting down any trees? Yes ☐ No ☑
If "Yes", please show these clearly on the block plan

7 Will the development (including any new or altered access affect a public footpath or any other public right of way? Yes ☑ No ☐

8 Does this application require a fee? (See note 3) Yes ☑ No ☐

If "No", please tick the option that applies (See note 3) A ☐ B ☐ C ☐

If "Yes", please state the fee enclosed (See note 4) £ 135

Signature: [redacted] Date: 18.8.07

Please print your name: S. Barnett

Certificate under Article 7 of the Town and Country Planning (General Development Procedure) Order 1995

If anyone else owns the land or part of it, you must fill in Certificate B, which you can get from the Planning Section. You must also tell the owner of the land about this application by serving a notice on them. If you own all of the land, you must fill in Certificate A below.

Certificate A

I confirm that:

- Nobody except the applicant was an owner of any part of the land involved at the beginning of the period of 21 days before the date of this application, and
- none of the land this application relates to is an agricultural holding or part of an agricultural holding.

Signature: [redacted] Date: 18-08-07

Please print your name: S. Barnett

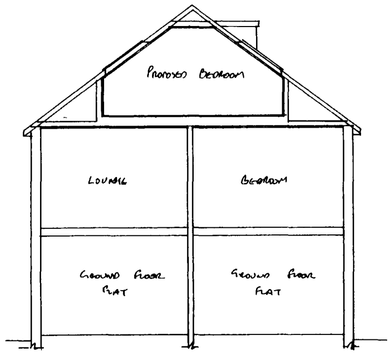

SECTION A-A 1:100

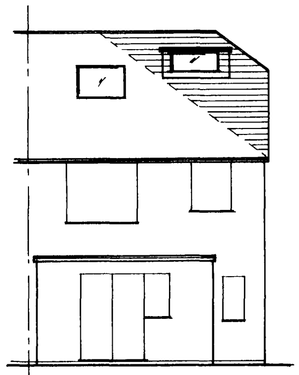

REAR ELEVATION 1:100

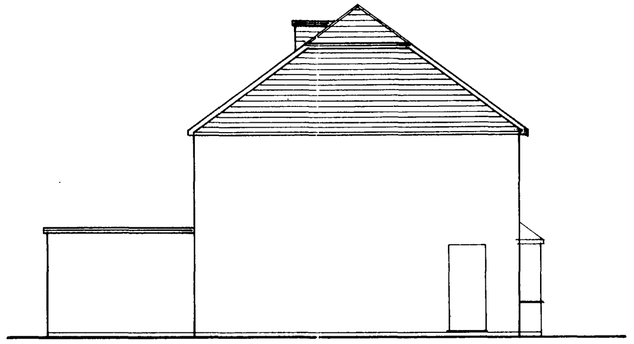

SIDE ELEVATION 1:100

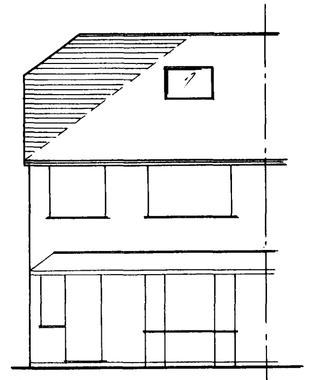

FRONT ELEVATION 1:100

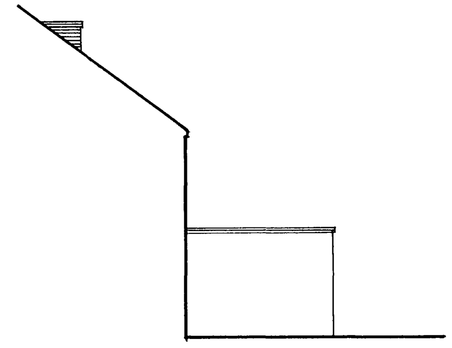

SIDE ELEVATION 1:100

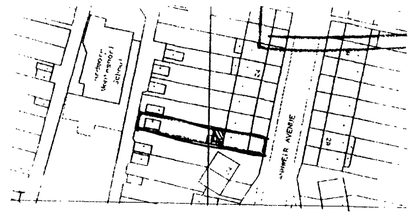

LOCATION PLAN 1:1250

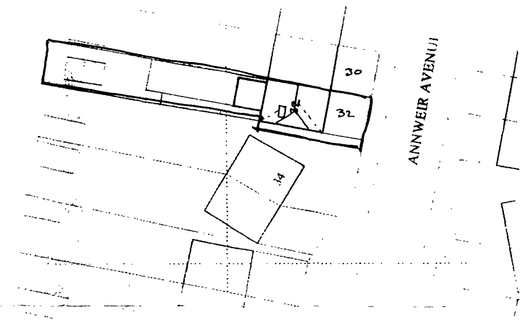

BLOCK PLAN 1:500

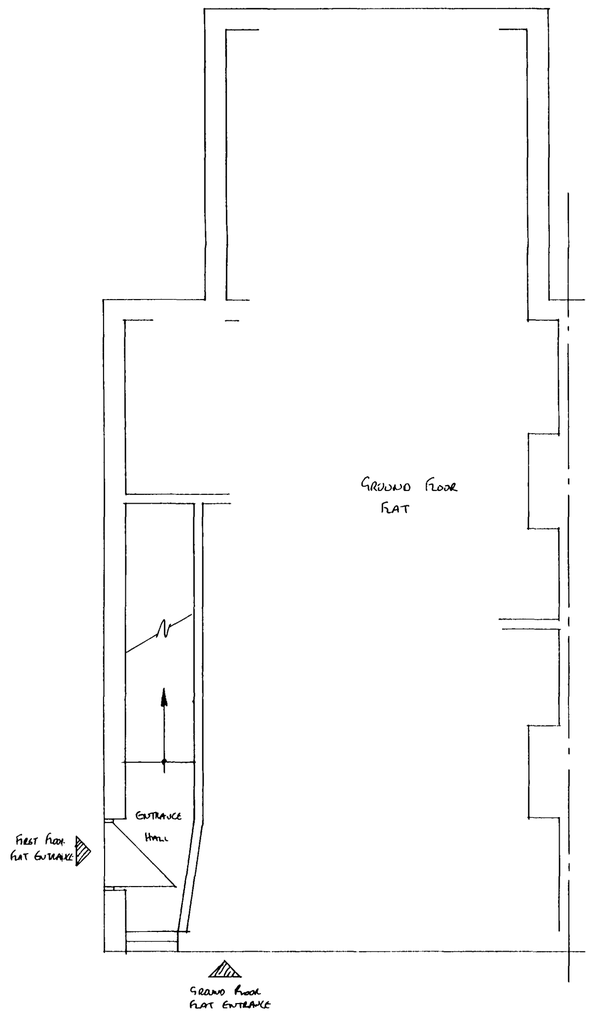

GROUND FLOOR 1:50

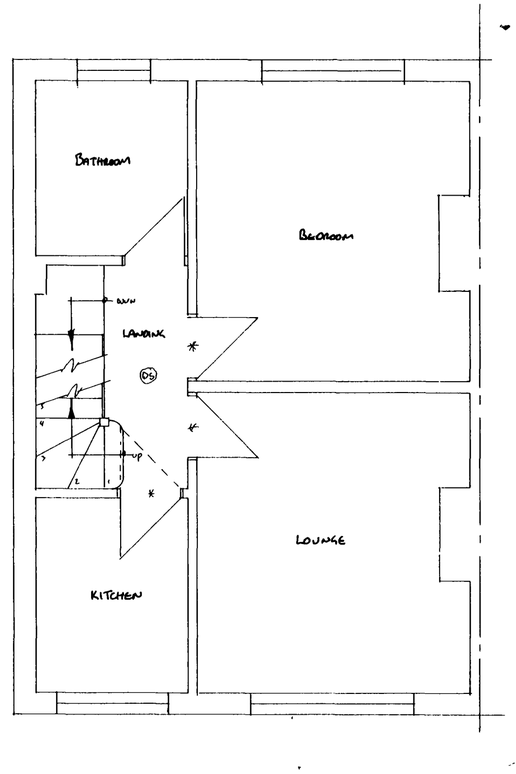

FIRST FLOOR 1:50

SECOND FLOOR 1:50

BARRVELL LTD
ARCHITECTURAL & PARTY WALL SERVICES
153, South Street, Lancing,
West Sussex BN15 8BD
01903 751927
e-mail: barrvell@yahoo.co.uk

Drawing Title
32A ANNWEIR AVE
LANCING
ROOM IN ROOF

Scale: 1:50 1:100

Date: AUG 07 Drawn by: SB

MRS ROOLAND

Drg No. BAR/07/090 Rev.