
513900.0

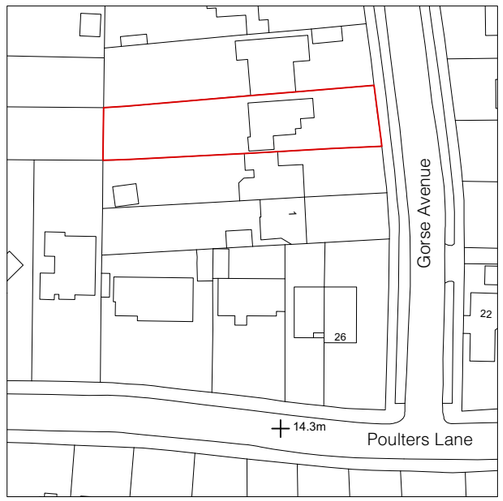

104700.0 104700.0

513900.0


N

20 0 20 40 60 80 100

Metres

Scale 1:1250

Production Date: 08 July 2025
Top Left: 513858.483 104770.717 Bottom Right: 513958.483 104670.717
© Crown copyright and database rights 2025 Ordnance Survey OS100035409.
Reproduction in whole or in part is prohibited without the permission of Ordnance Survey

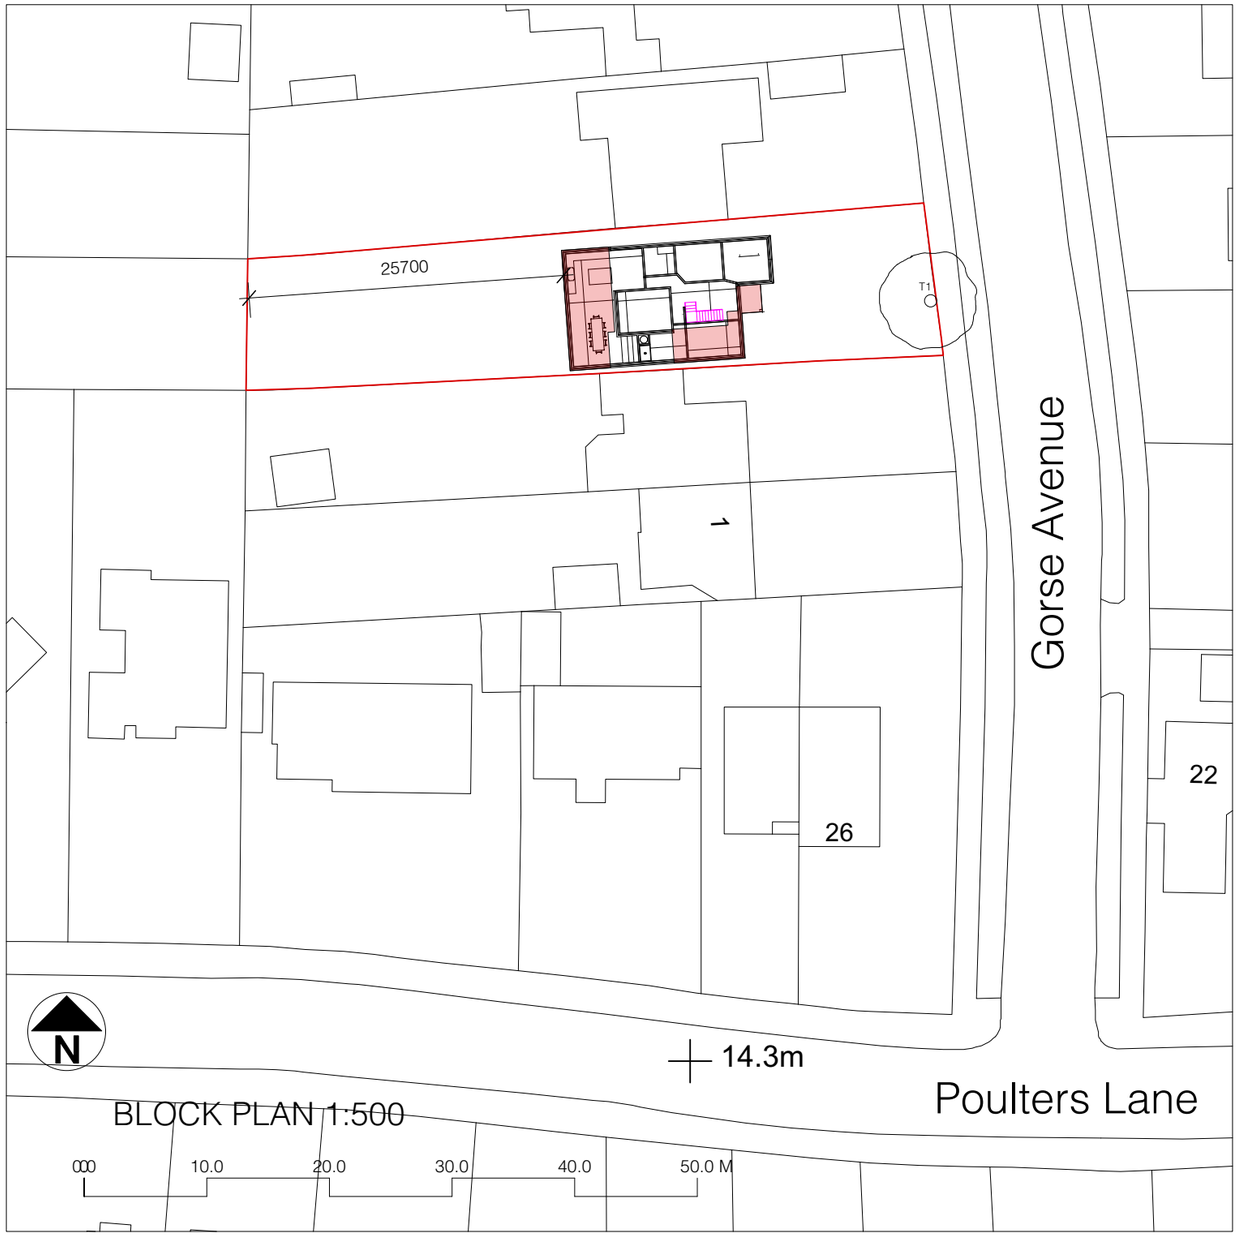

BLOCK PLAN 1:500

0.00 10.0 20.0 30.0 40.0 50.0 M

Sheet No. D 0825/759/01

Scales Page Size A3:
AS NOTED

Notes:

Project Name:
Front & Rear extensions
Addition of new roof with accommodation to create a first floor

Date: 19/08/2025

Client:
Darren Cooper
Roadblock
Publications Ltd

Site Address:
5 Gorse Avenue
Worthing
BN14 9PG

PB PROPERTIES
the design to build on

Paul Maggs MCIAT

Hazelwood, Harbolets Road,
West Chltington RH20 2LG

Tel: 01798 813298

paul@pbproperties.co.uk
www.pbproperties.co.uk

Drawings produced using Vectorworks CAD. Only written dimensions to be respected. Copyright protected to PB Properties

CIAT
CHARTERED PRACTICE