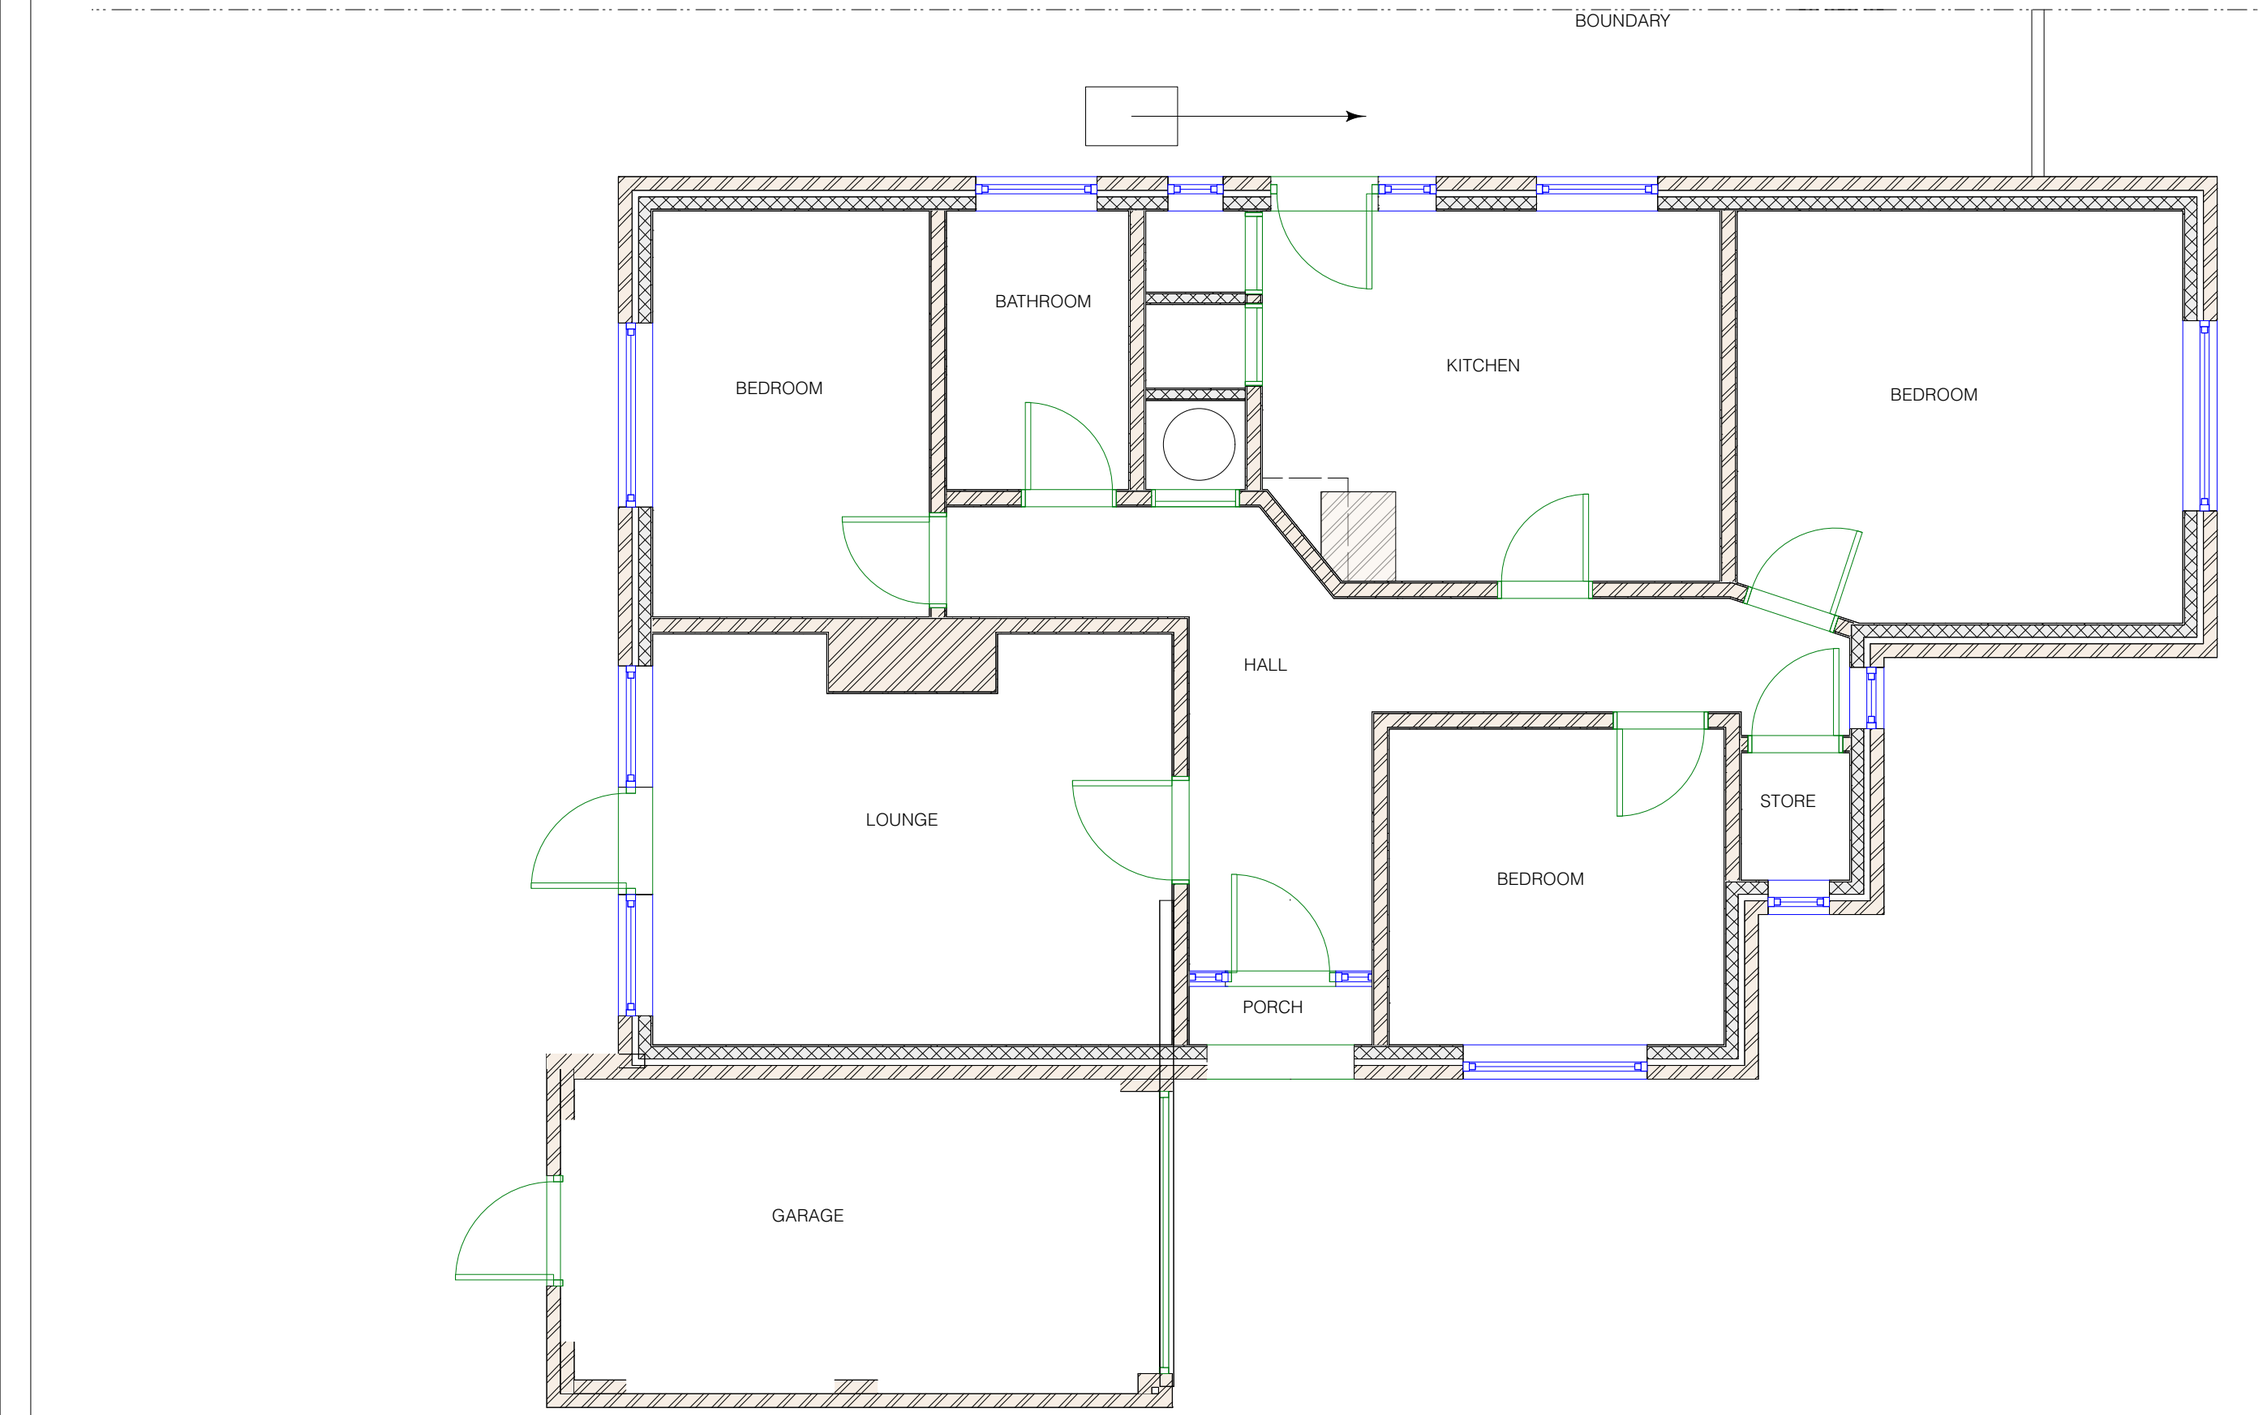



EXISTING GROUND FLOOR

N

0.0 1.0 2.0 3.0 4.0 5.0 M

Sheet No. D 0825/759/02

Scales Page Size A3:
1:50

Notes:

Project Name:
Front & Rear extensions
Addition of new roof with accomadation to create a first floor

Date: 19/08/2025

Client:
Darren Cooper
Roadblock
Publications Ltd

Site Address:
5 Gorse Avenue
Worthing
BN14 9PG

PB PROPERTIES
the design to build on

Paul Maggs MCIAT

Hazelwood, Harbolets Road,
West Chiltington RH20 2LG

Tel: 01798 813298

paul@pbproperties.co.uk
www.pbproperties.co.uk

Drawings produced using Vectorworks CAD. Only written dimensions to be respected. Copyright protected to PB Properties

CIAT
CHARTERED PRACTICE