


General Notes:


Do not scale dimensions from this drawing, unless for Planning purposes.

The Contractor is responsible for checking all dimensions on site prior to commencement of the works.

This drawing is to be read in conjunction with the specification.

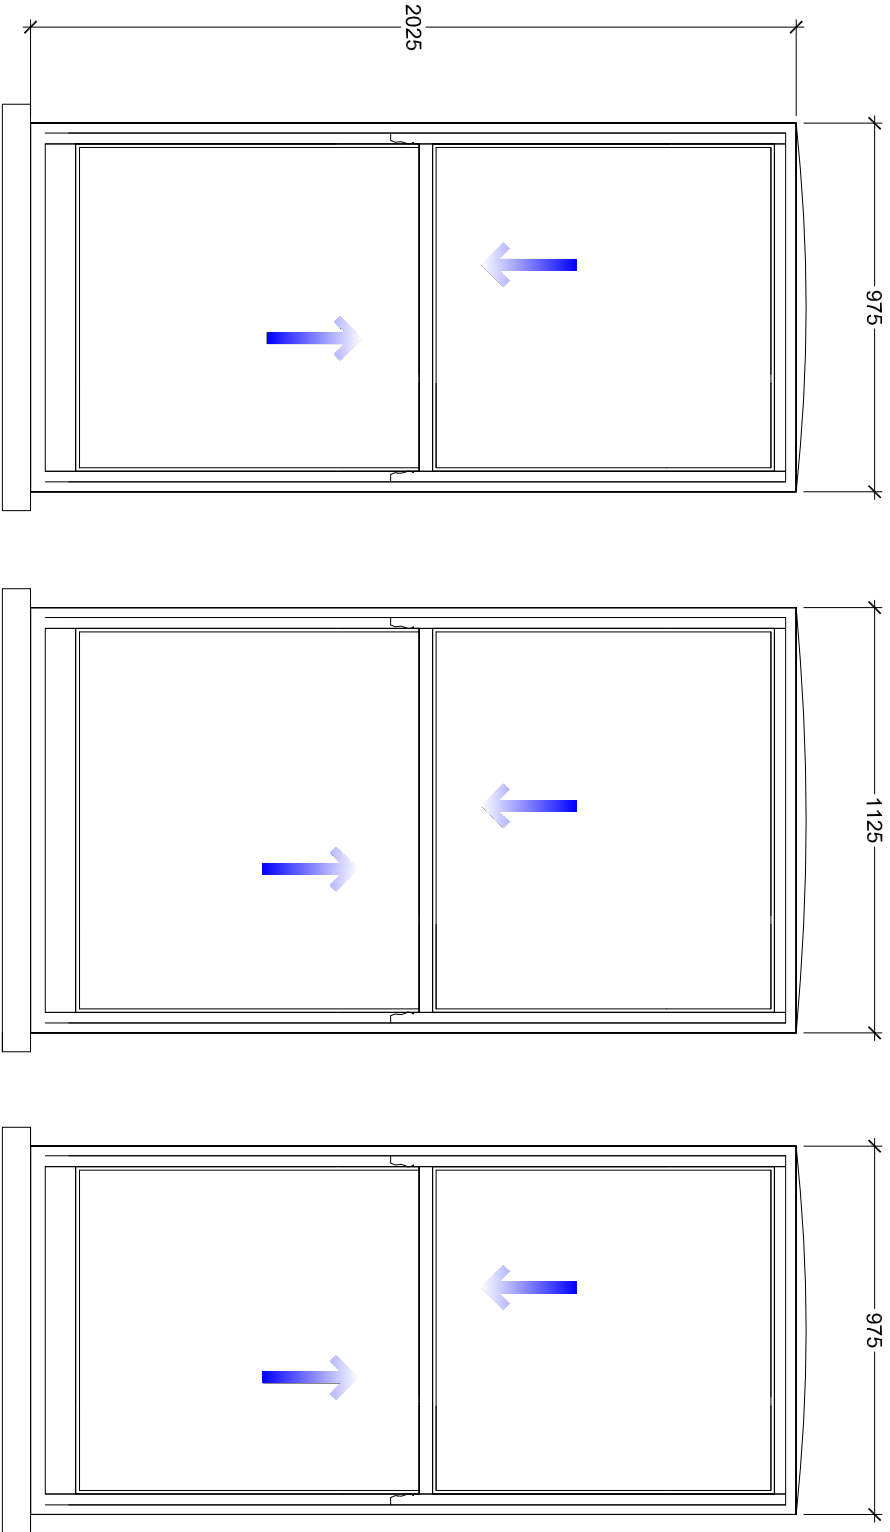

Window F

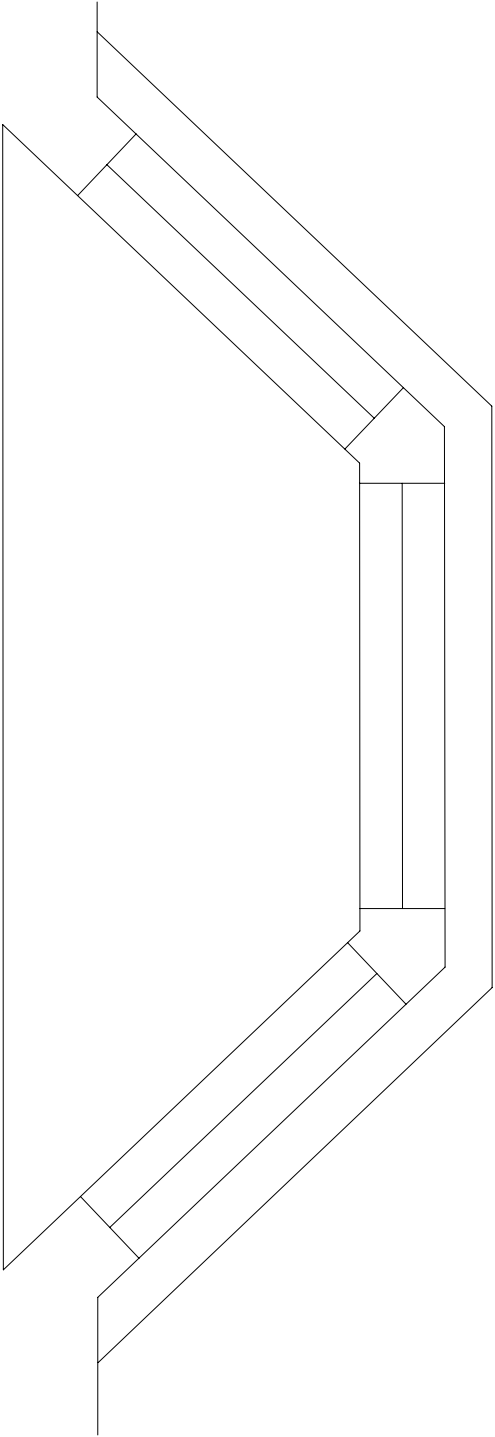

|   |  |                 |            |
|---|--|-----------------|------------|
| <div><div>Brian Elstone Surveying Services Ltd</div><div>Brian Elstone, MCIOB, MCABE<br/>Building Surveyor and Architectural Consultant<br/>CDM Consultant<br/>6 Canterbury Road, Rustington,<br/>West Sussex, BN16 3JA<br/>Phone: 01903 784884, Mobile: 07710 593021.<br/>Email: brian@elstone.biz</div></div> |  |                 |            |
| Client:<br>Mr S. Crosgrove, 26 Warwick Gardens, Worthing, BN11 1PF   |  | Revision        | Date       |
| Project:<br>Window Replacement   |  | Scale:          | Date:      |
| Drawing Title:<br>Existing Windows - Ground floor sheet 2.   |  | 1:20            | 15/08/2025 |
|   |  | Drawn By:       | BE         |
|   |  | Drawing Number: | 1705/004   |
|   |  | Revision:       | -          |