


Ground Floor Plan 1:50

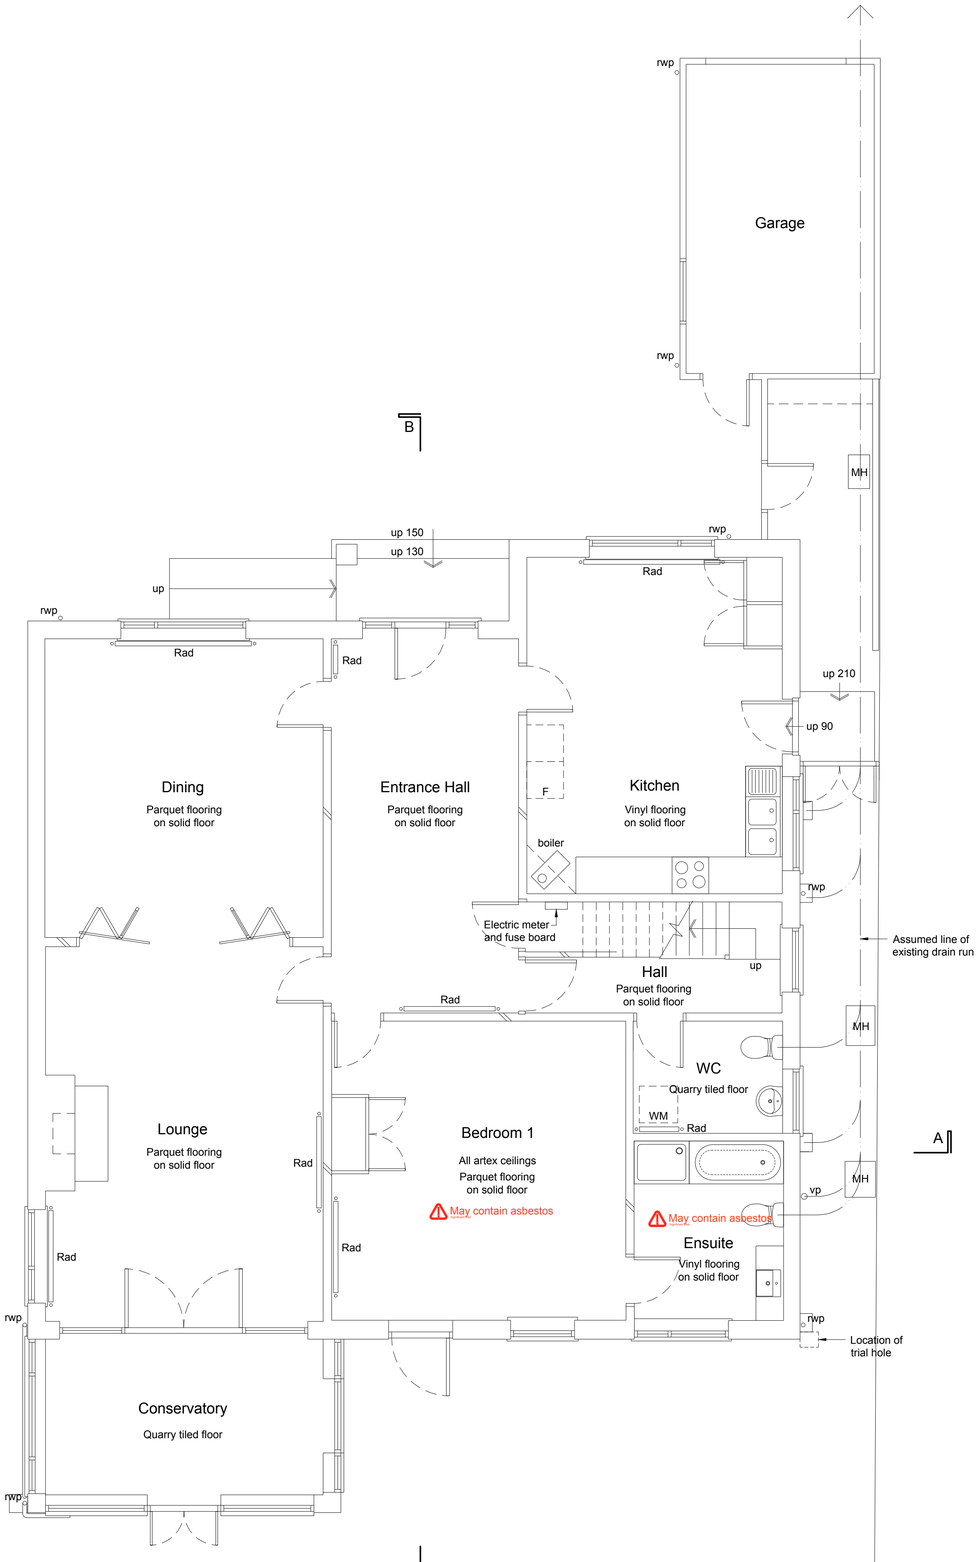


First Floor Plan 1:50




Block Plan

0 10 20 30 40
scale in metres 1:500

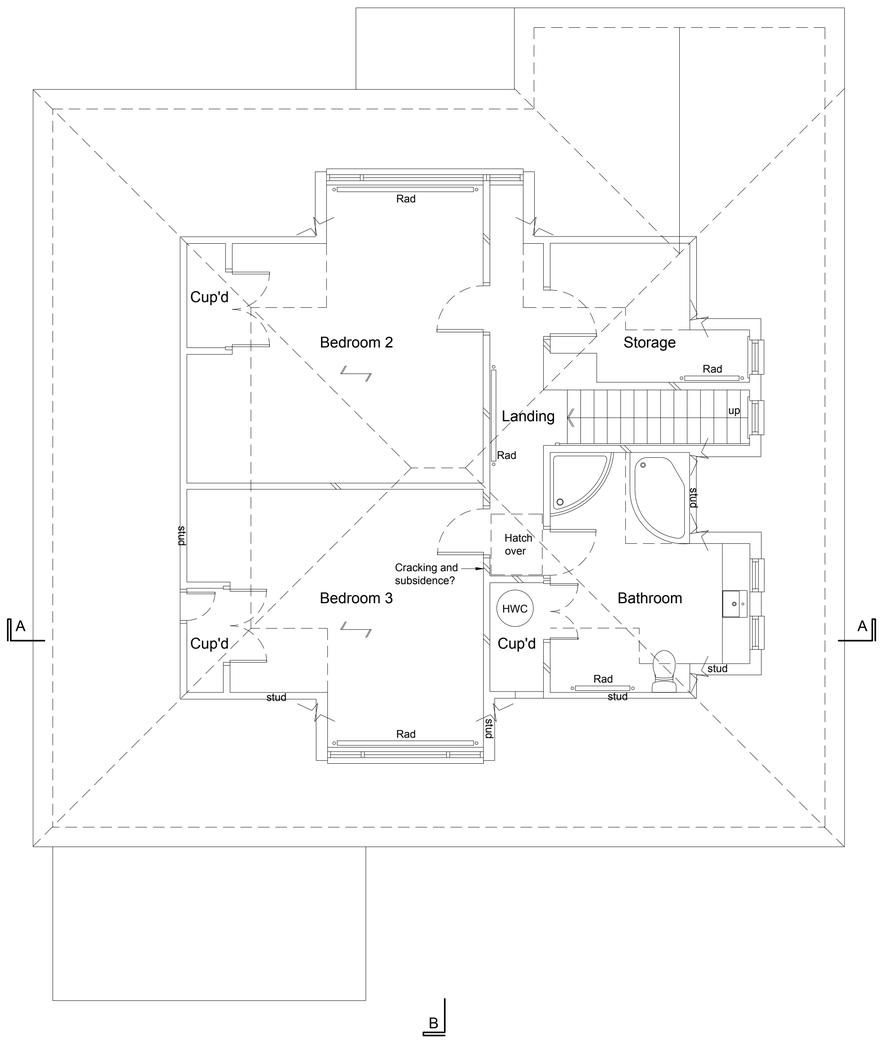N

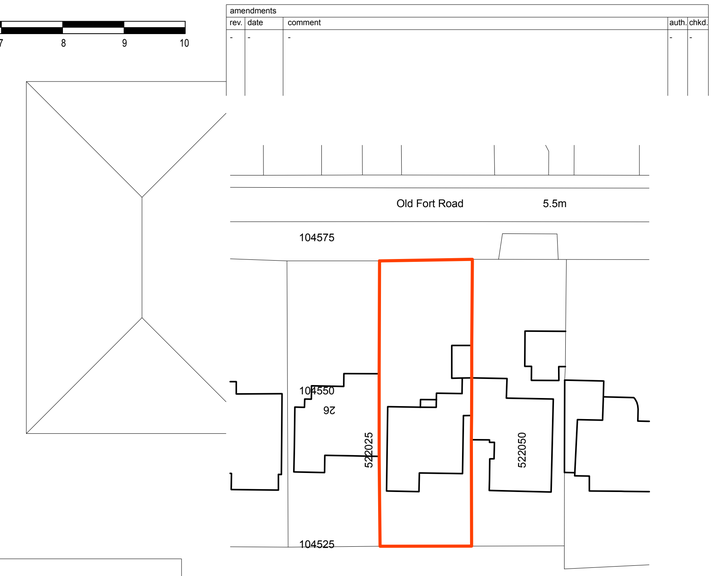


Location Plan

0 25 50 75 100
scale in metres 1:1250

N

MAY CONTAIN ASBESTOS
- Investigation to be undertaken before works commence
Significant Risk

| client | drawing number | revision |
|---|---|---|
| Fred Walden | 0481.EXG.001 | _ |
| **project** | **drawing title** | |
| 28 Old Fort Road<br>Shoreham-by-Sea<br>BN43 5RJ | Existing Ground Floor<br>& First Floor Plans<br>Measured Survey | |

| drawn by | checked by | riba work stage | date | scale/original sheet size |
|---|---|---|---|---|
| LP | GI | MS | Oct' 17 | 1:50 @ A1 |


www.abir.co.uk studio@abirarchitects.co.uk
Unit 1, Beta House, St John's Road, Hove, BN3 2FX, United Kingdom
Hove +44 (0)1273 724 384 Highlands +44 (0)1478 470 084
Company No 06877117 VAT No 971 4147 17



© ABIR Architects Ltd. Check all dimensions on site before work is undertaken. All goods, materials and workmanship to conform with current building regulations, BSS and COP's.


ABIR architects

RIBA Chartered Practice

amendments

| rev. | date | comment | auth. | chkd. |
|---|---|---|---|---|
| - | - | - | - | - |