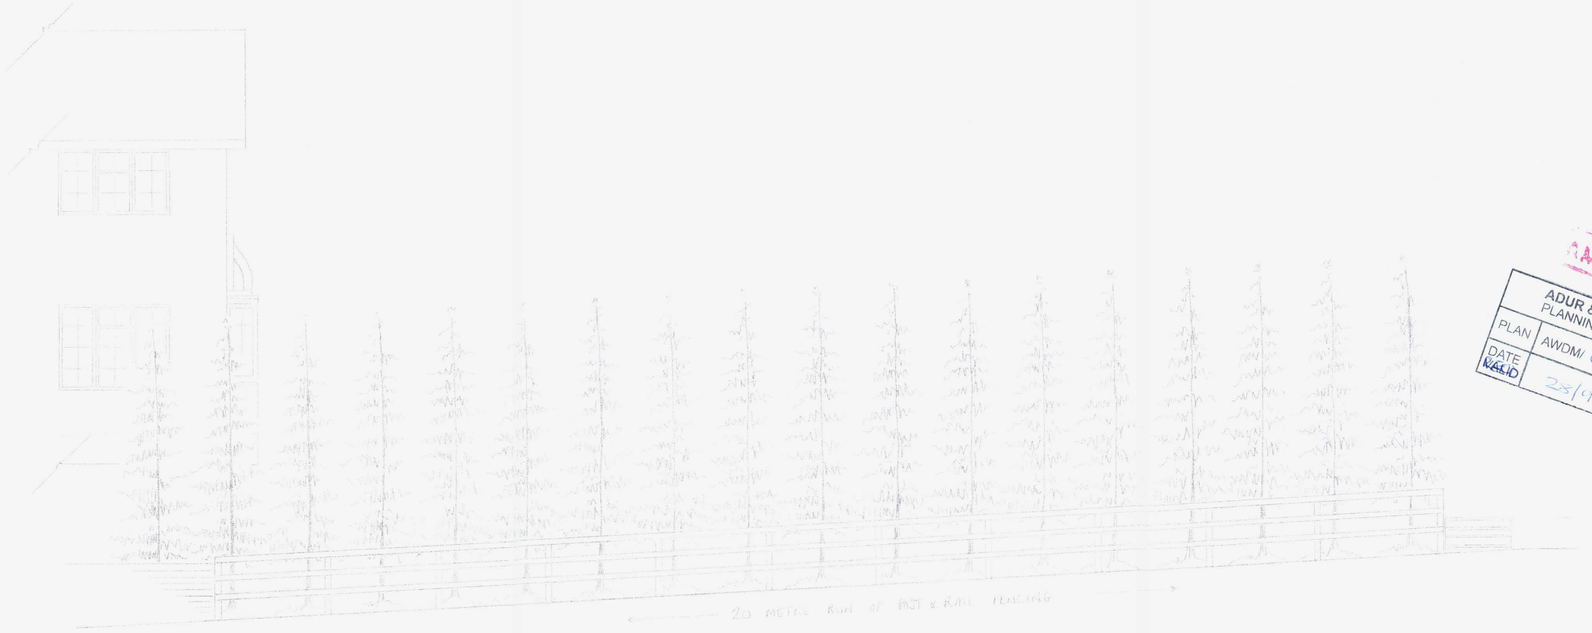


PROPOSED SOUTH ELEVATION

AMENDED

ADUR & WORTHING
PLANNING SERVICES
PLAN AWDM/ 0757/15
DATE VALID 23/9/15

THE GARDEN SLOPES DOWN TOWARDS THE GRAVEL ROADWAY OF THE MOORINGS. THE ROADWAY IS APPROXIMATELY 2METRES BELOW THE LAWN LEVEL AND RISES TO THE EAST ALONG THE LINE OF THE ESTABLISHED CONIFEROUS TREES, RISING APPROXIMATELY 1METRE IN THIS 20METRE RUN

THE PROPOSAL SEEKS TO ERECT A POST AND RAIL FENCE APPROXIMATELY 1 METRE IN HEIGHT

WOODHILL DESIGN & BUILD — 01243 850515

PROPOSED BY PETER EVANS

SITE ADDRESS

23 THE MOORINGS, LANCING, BN15 0PP

DETAILS

TO ERECT A POST AND RAIL FENCE ON THE SOUTHERN BOUNDARY WITH A SMALL EAST FACING RETURN

DRAWING TITLE PROJECT 02

DATE 22/09/2015 SCALE 1:50 @ A3