

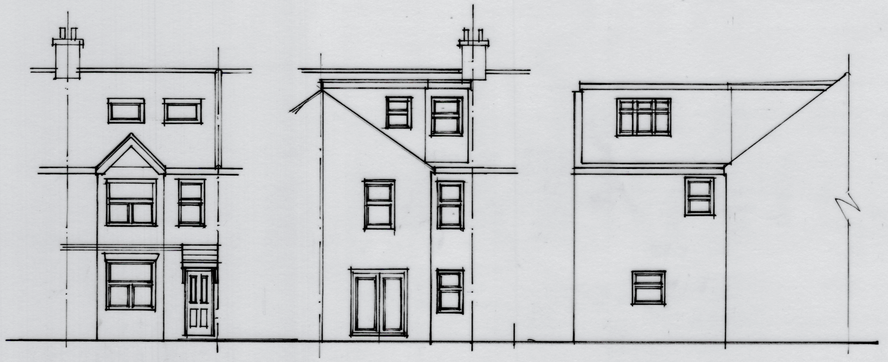



EXISTING NORTH, SOUTH & EAST ELEVATIONS 1:100

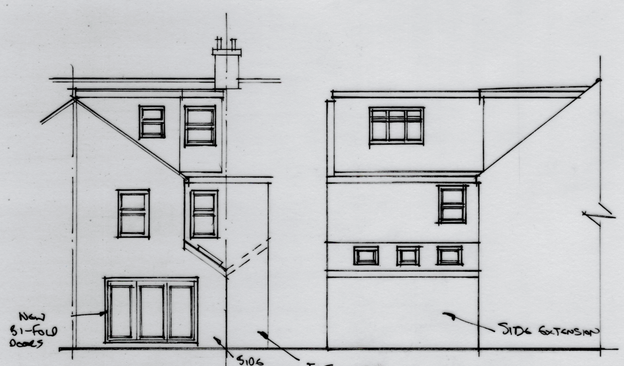


PROPOSED SOUTH & EAST ELEVATIONS

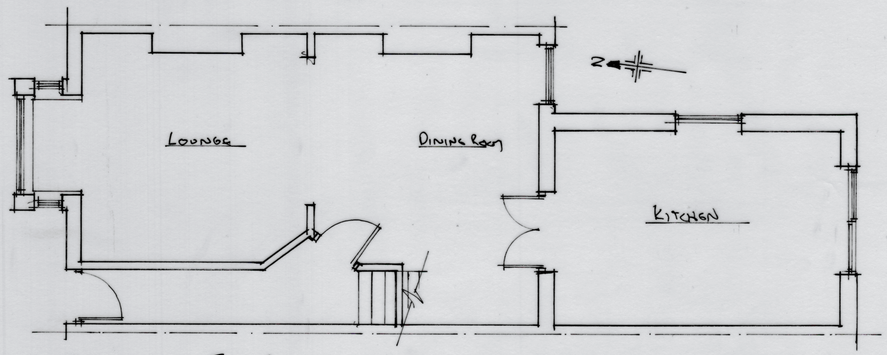


EXISTING GROUND FLOOR PLAN 1:50

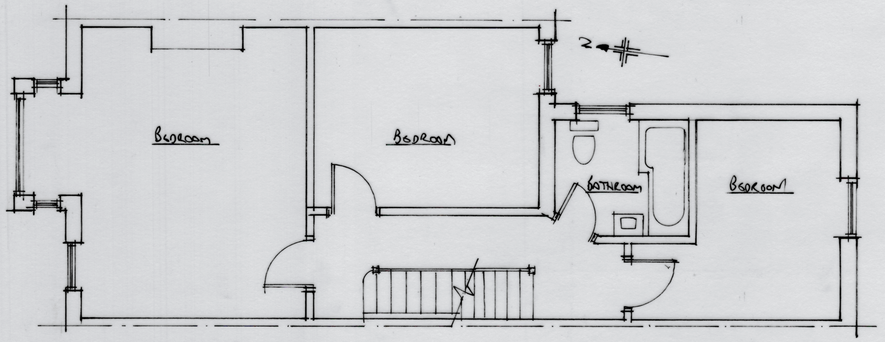


EXISTING FIRST FLOOR PLAN 1:50

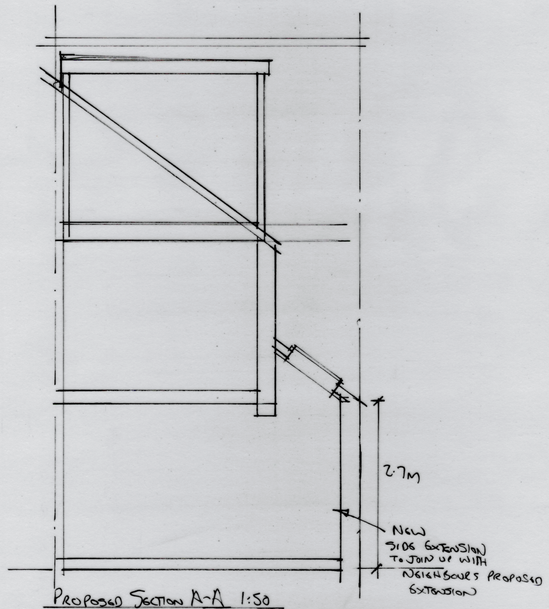

PROPOSED SECTION A-A 1:50

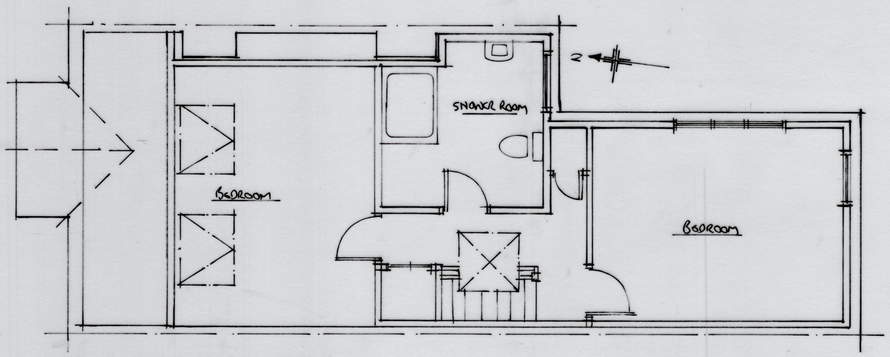


EXISTING LOFT PLAN 1:50

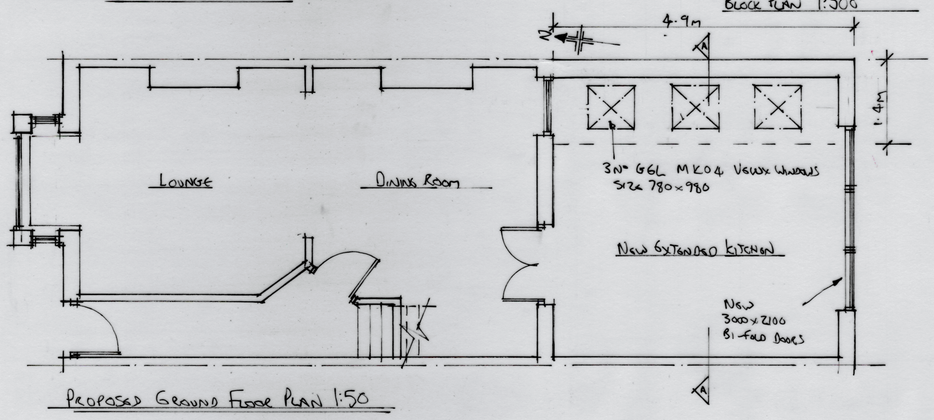

PROPOSED GROUND FLOOR PLAN 1:50



LOCATION PLAN 1:1250

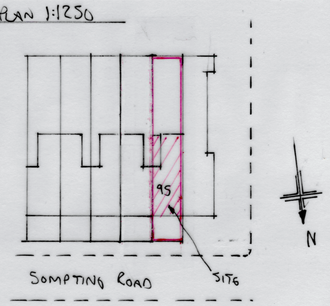

BLOCK PLAN 1:500

1:1250 10m 20 30 40 50 100m

1:500 5m 10 15 20 25 30m SCALE BAR

1:100 1m 2 3 4 5m 6 7 8 9 10m

1:50 1m 2 3 4 5 6 7M

A		
	Date	Revisions

©copyright

Client

Job Title

ALLtoPLAN
Architectural Designers

Drawing Title
PROPOSED SIDE EXTENSION
AT THE REAR OF
95 SOMPTING ROAD LANCING BN15 9LF
FOR MARK BARTLET

Scale 1:50 1:100 1:500 1:1250

Date 11/11/2022 Drawn by

Drg No. 121 p /2022 Rev.

A PRODUCT OF THE UNO RANGE ARCHITECT CAT. No 7311

PAPER SIZE 594 x 841mm A1