

*finnkingspace ltd
100 old fort road, shoreham by sea, west sussex, bn43 5rp

©*finnkingspace ltd 2018

Proposed site areas and plot coverage

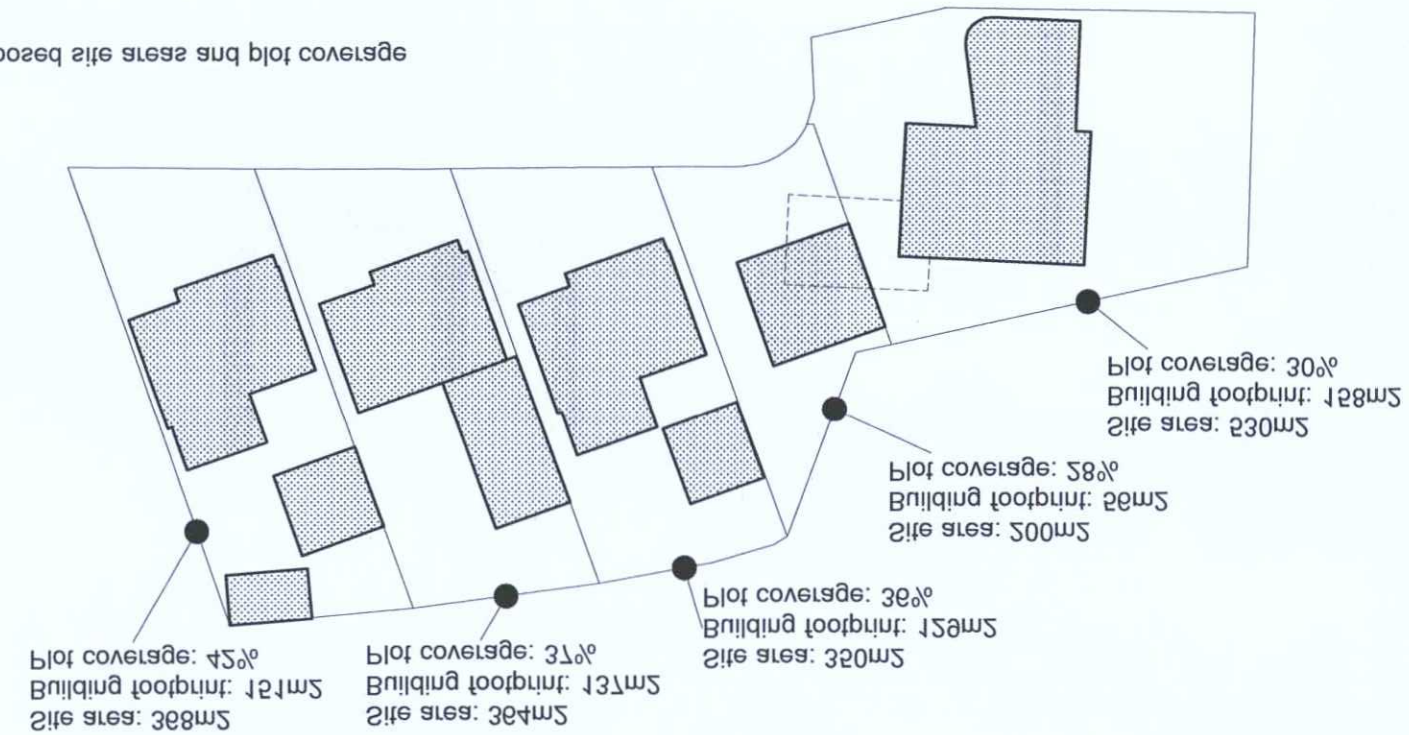


Existing site areas and plot coverage

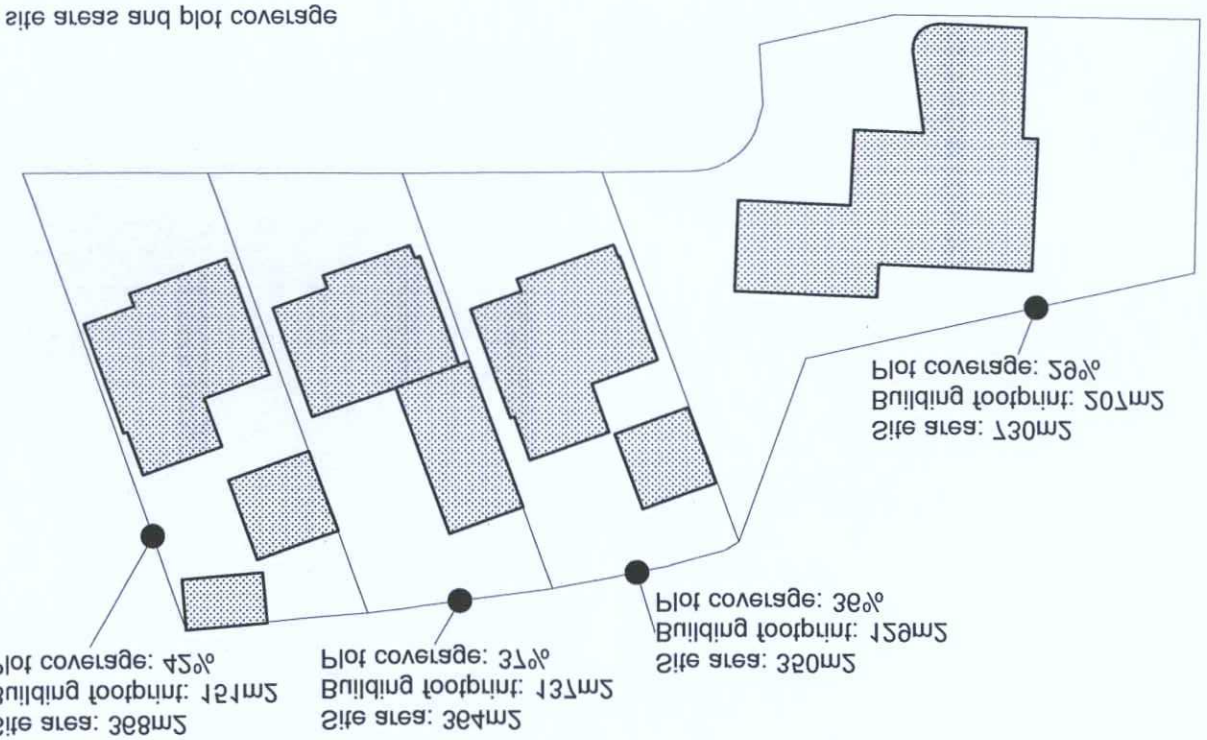

Davis House
183 Old Fort Road, Shoreham Beach

Plot coverage analysis and floor area reduction Rev9
Scale 1:100, 1:200

AMENDMENT

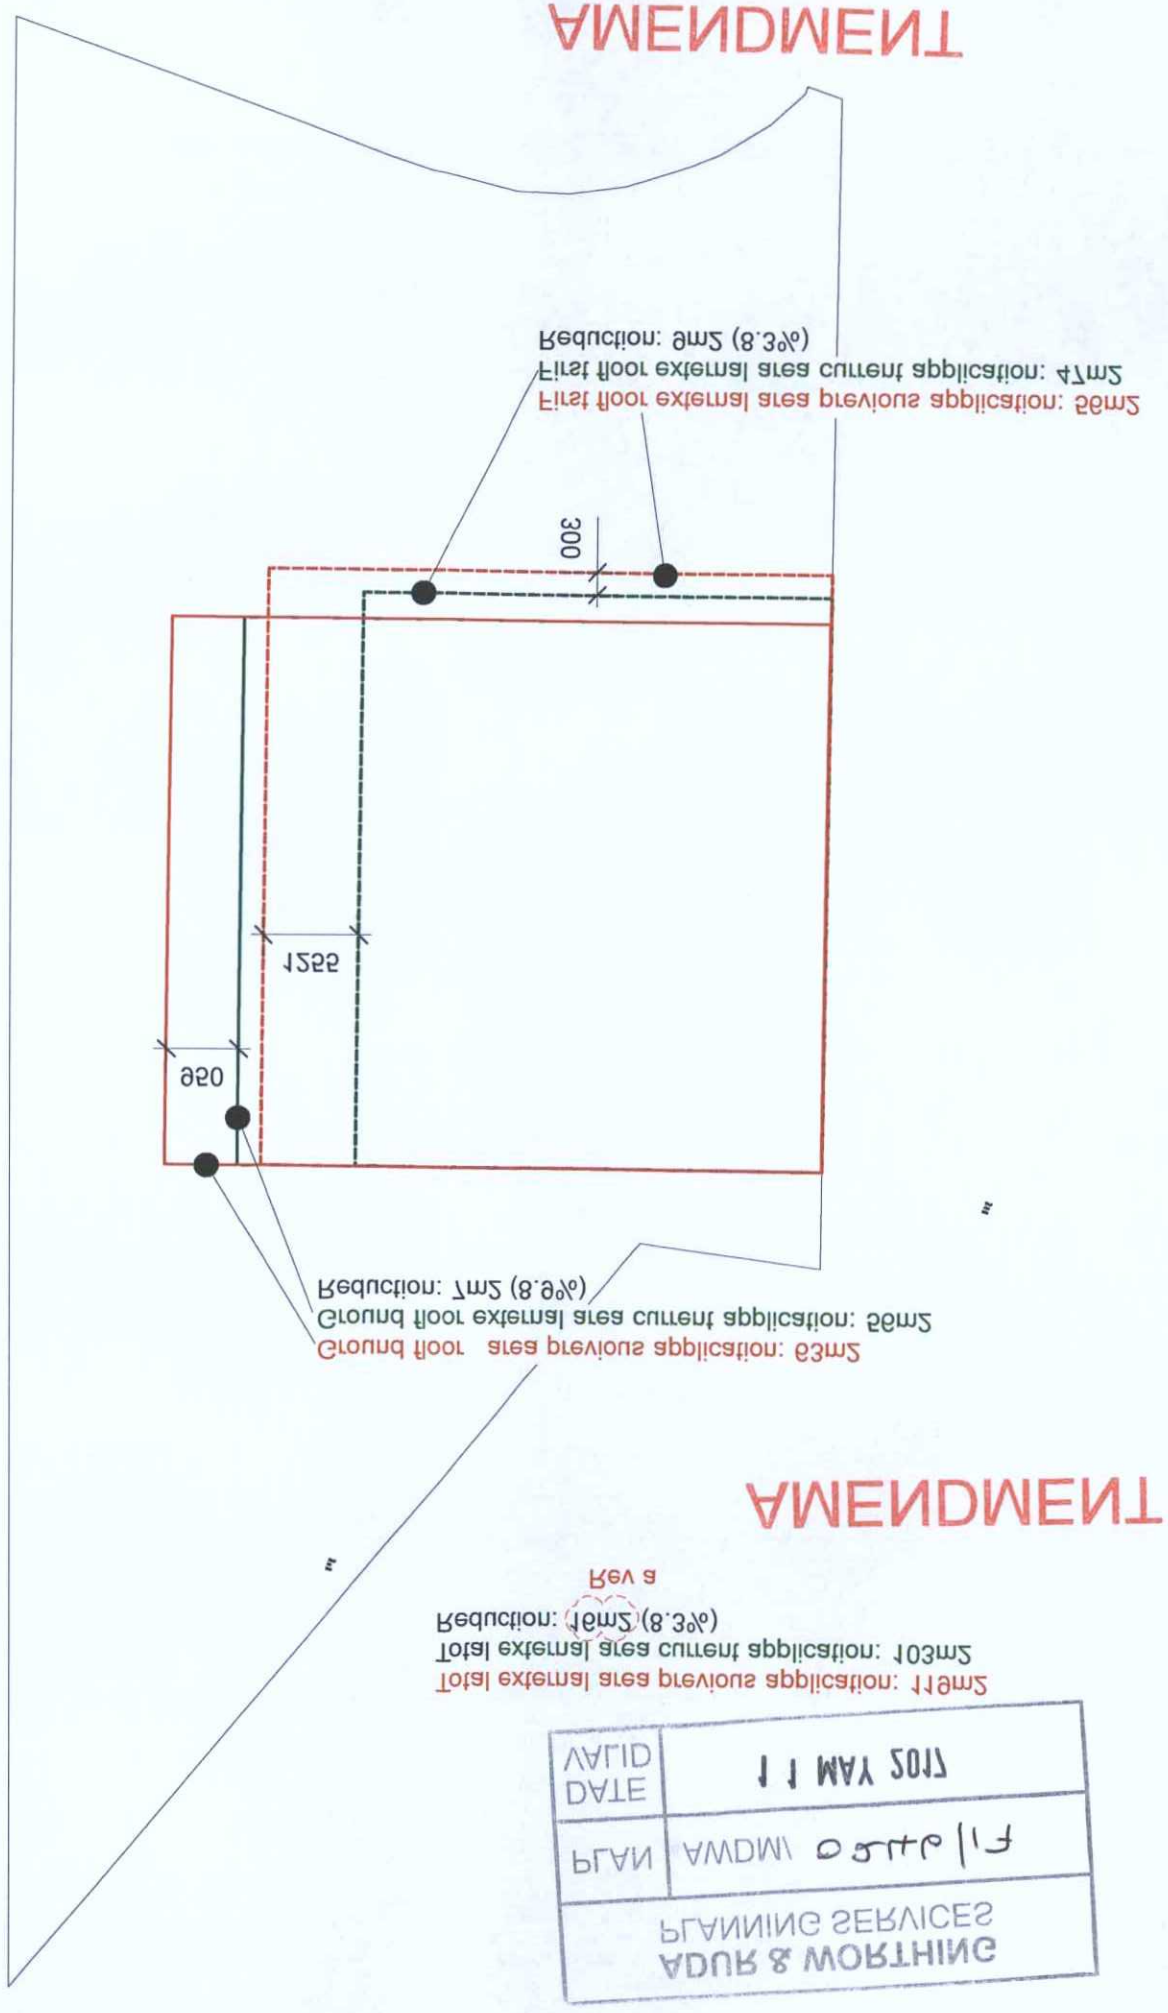

AMENDMENT

Total external area previous application: 1178m2
Total external area current application: 1103m2
Reduction: 76m2 (8.3%)
Rev a

ADUR & WORTHING PLANNING SERVICES
PLAN WWDM1 Scale 1:1
DATE 11 MAY 2018
VALID