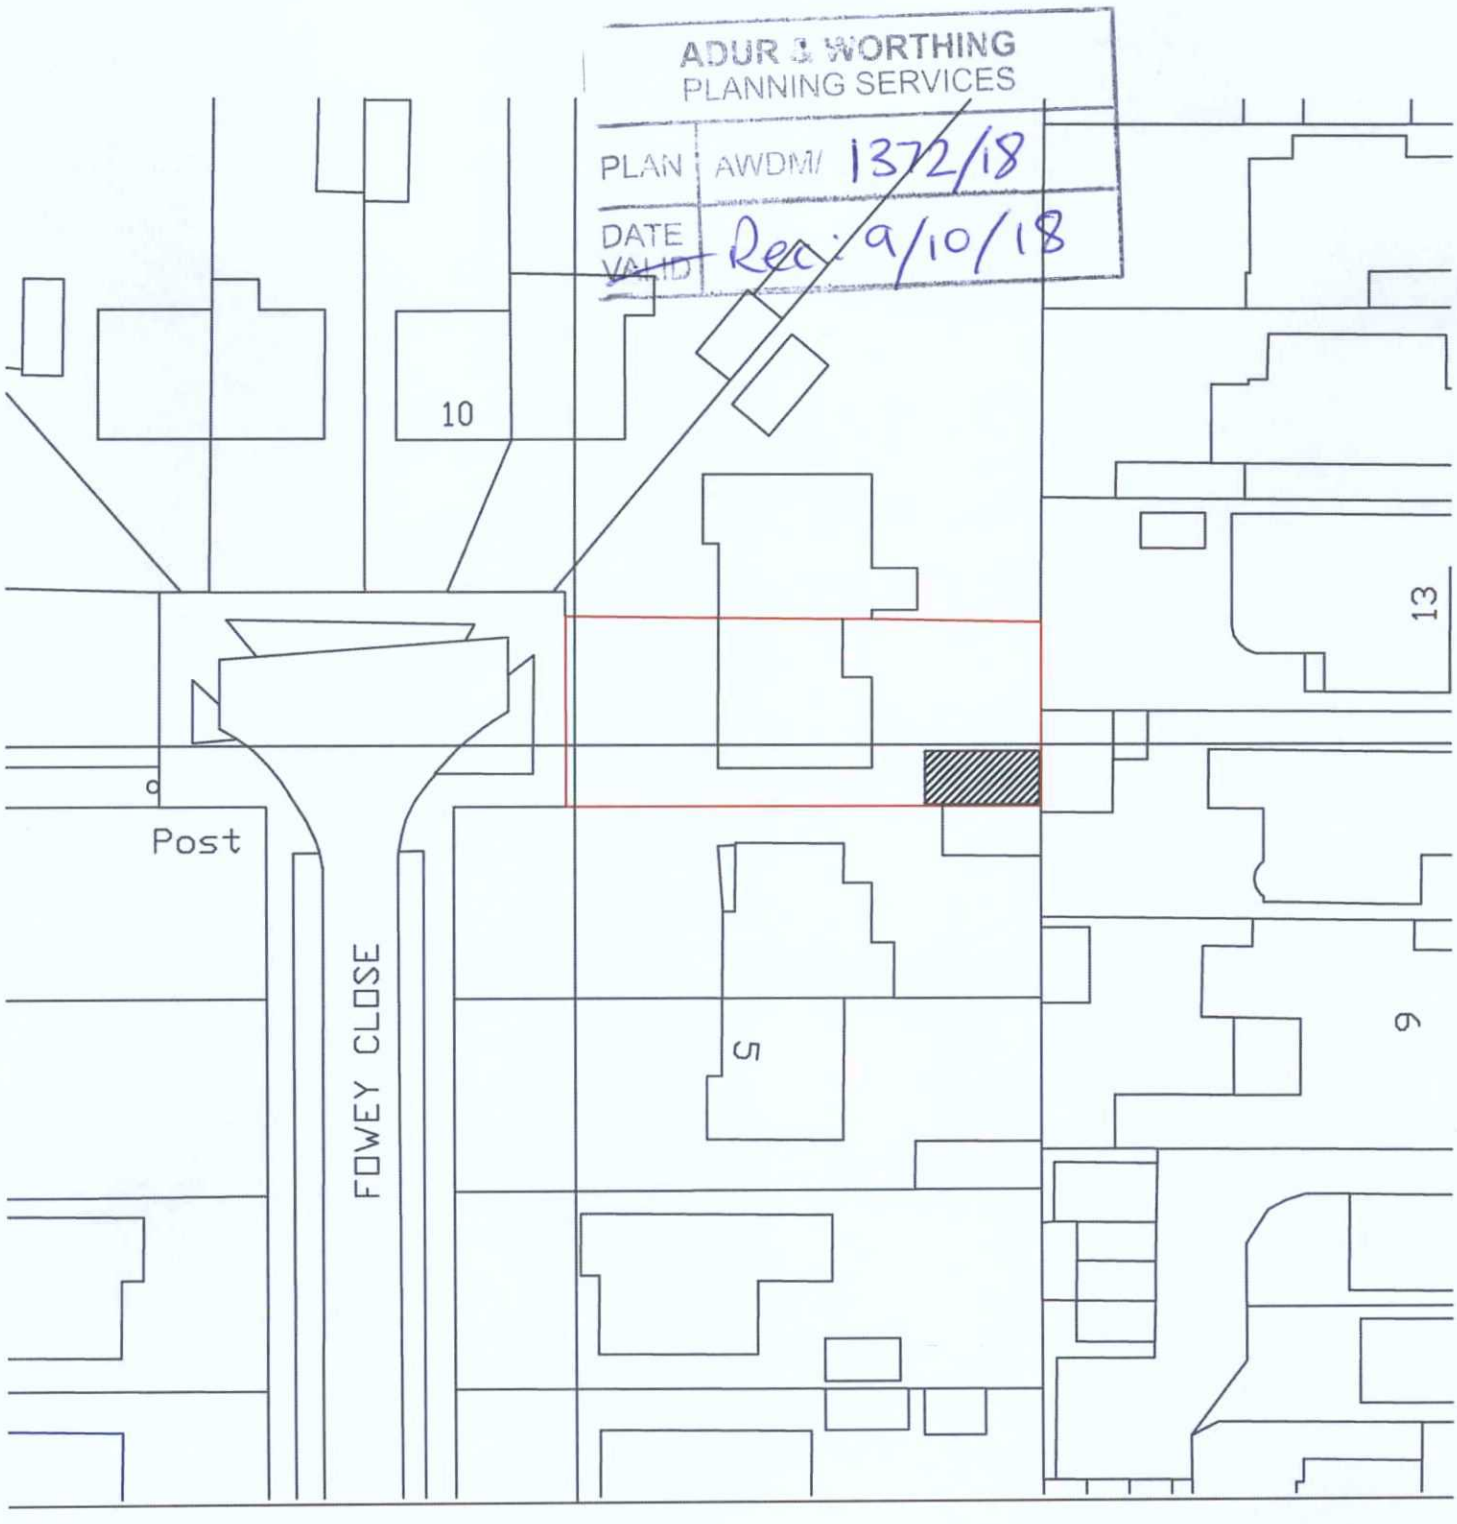

0 20 40 60 80

Metres

N

7 Fowey Close
Shoreham
Block Plan 1:500
A4 Paper

PLANNING SERVICES
15 OCT 2018
APPROVED