ADUR & WORTHING
PLANNING SERVICES

PLAN: AWDM/ 1372/18

DATE VALID: Rec: 9/10/18

PLANNING SERVICES
15 OCT 2018
APPROVED

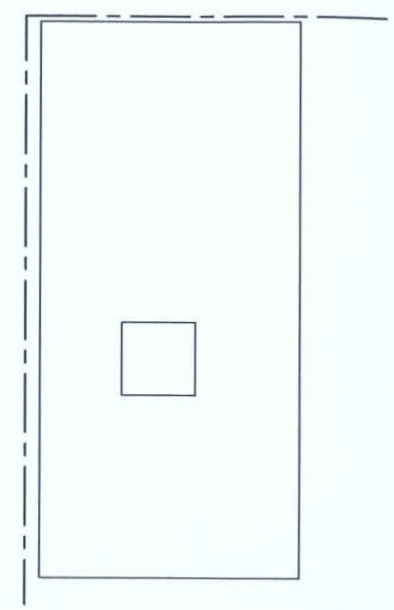
Proposed Roof Plan

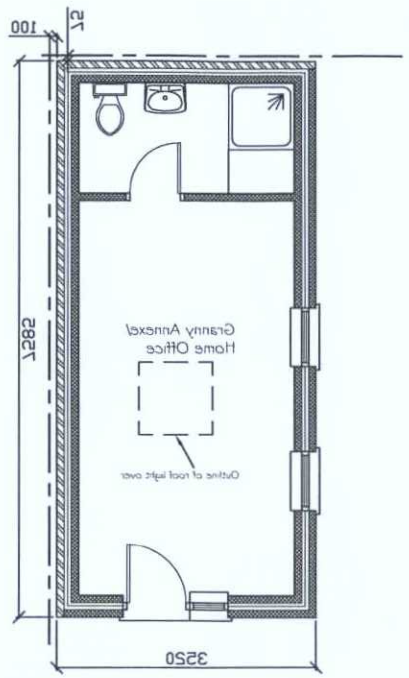

Proposed Floor Plan

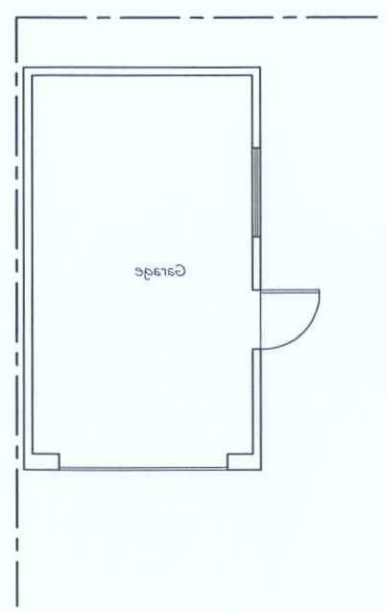

Existing Floor Plan



SCALE 1:50

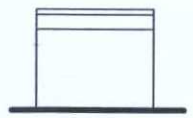
Existing Rear (East) Elevation


Existing Side (South) Elevation

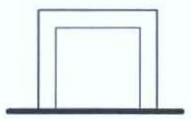
Existing Front (West) Elevation

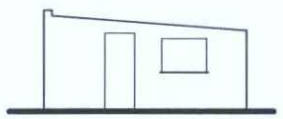
Existing Side (North) Elevation

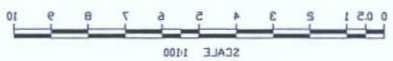

SCALE 1:100

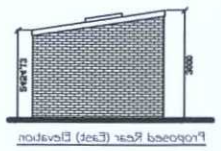

Proposed Rear (East) Elevation

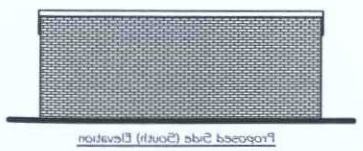
Proposed Side (South) Elevation


Proposed Front (West) Elevation

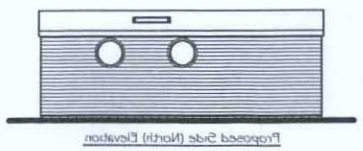
Proposed Side (North) Elevation

Tony Rogers Building Consultants	
Address: 40 Dawn Crescent, Upper Beeding, West Sussex, BN44 3WH	
Telephone: 01903 813225 Fax: 01903 813225	
Rev:	Date: / Revision Description:
A	Oct 2018 / Width increased by 200mm
Client:	Mr & Mrs Jeffery
Address:	7 Powell Close, Shoreham-by-Sea, West Sussex, BN43 5HE
Project:	Proposed detached granny annexe / home office
Scale: / Paper Size	1:50 1:100 A1
Date:	August 2018
Drawing No:	18/1521/01
Drawn By: AWP	Revision: A