

PROPOSED WEST ELEVATION
SCALE 1:100

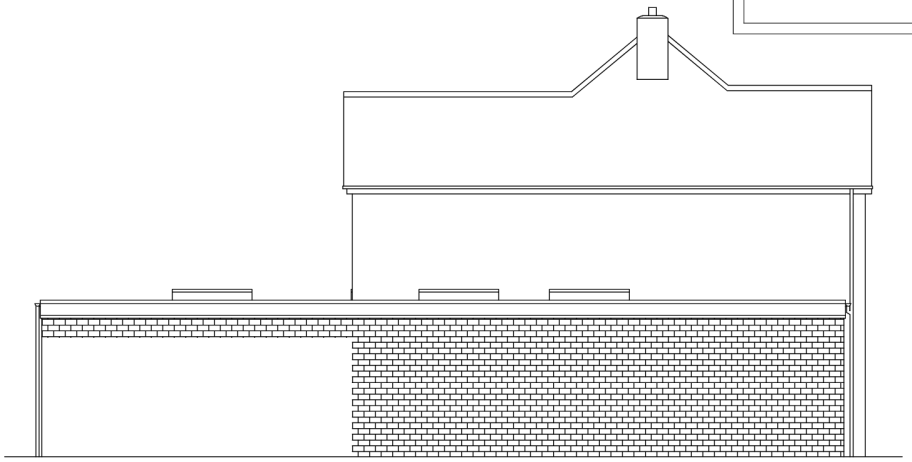

PROPOSED NORTH ELEVATION
SCALE 1:100



PROPOSED EAST ELEVATION
SCALE 1:100

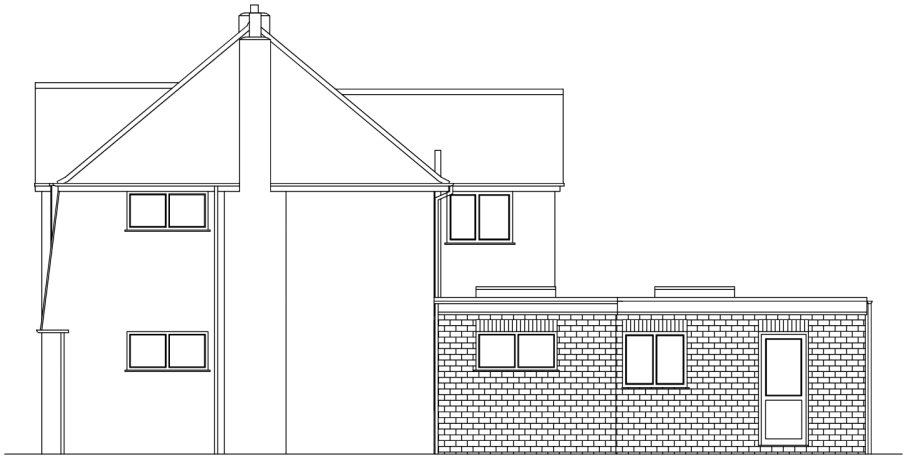

PROPOSED SOUTH ELEVATION
SCALE 1:100

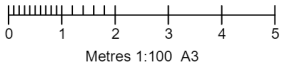

DRAWING TITLE: Proposed Elevations (2)		SCALE: 1:100 @ A3
ADDRESS: Ms J Haley 22 Petworth Avenue, Goring-by-Sea, Worthing. BN12 4QL		
DATE: 10/08/2023	DWG NO: JH/PL/03	REV NO:

SUSSEX BUILDING PLANS

33 Highland Avenue, Bognor Regis, West Sussex. PO21 2BJ
Email: lee@sussexbuildingplans.co.uk Tel: 07732 415951