

PROPOSED WEST ELEVATION
SCALE 1:100

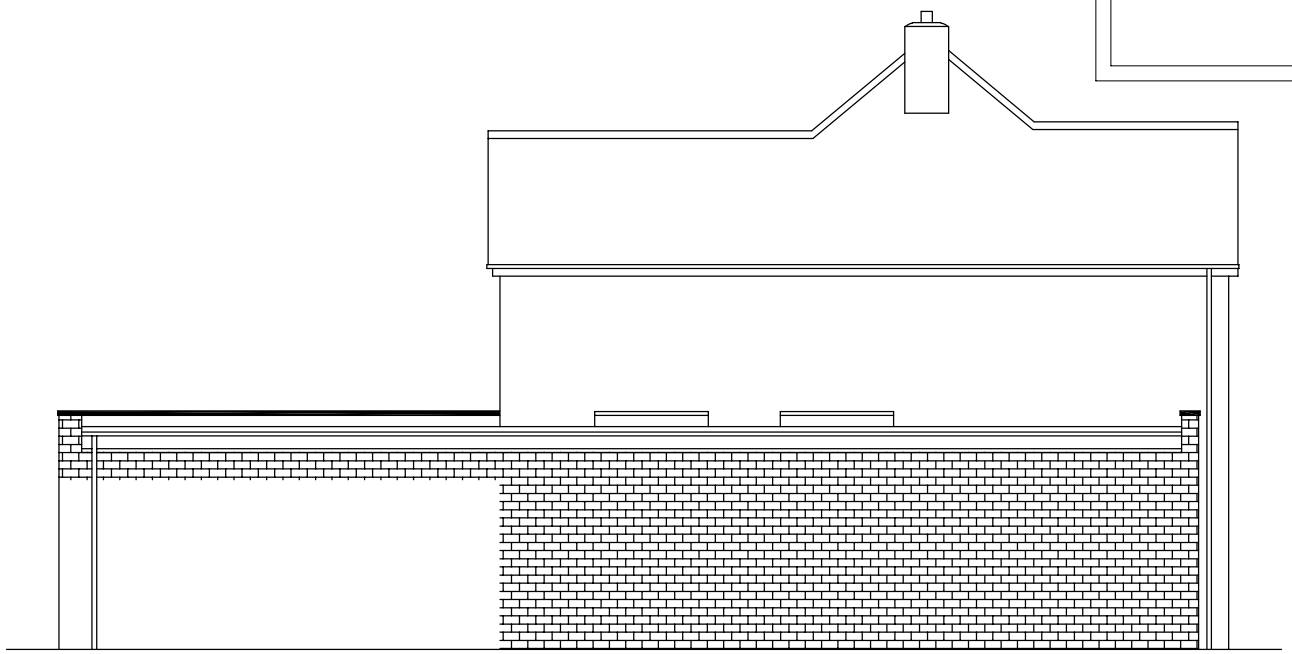

PROPOSED NORTH ELEVATION
SCALE 1:100



PROPOSED EAST ELEVATION
SCALE 1:100

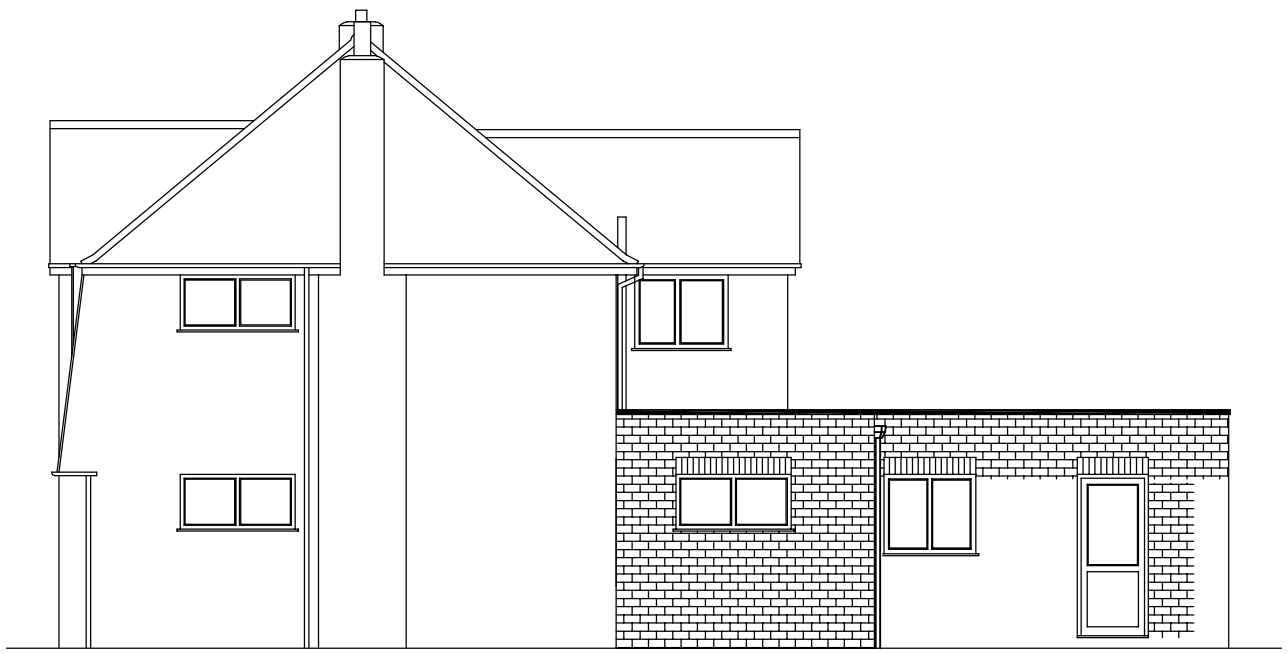

PROPOSED SOUTH ELEVATION
SCALE 1:100

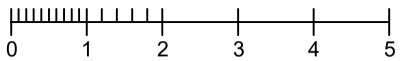

PROPOSED NON MATERIAL AMENDMENT

Note: This drawing is to be read in conjunction with Mead Structures Ltd structural calculations and details (sheets 23282/1 to 43 & Drawings 01 to 03)

DRAWING TITLE: Proposed Elevations | SCALE: 1:100 @ A3

ADDRESS:
Ms J Haley
22 Petworth Avenue, Goring-by-Sea, Worthing. BN12 4QL

DATE: 10/08/2024 | DWG NO: JH/NMA/02 | REV NO:

SUSSEX BUILDING PLANS

33 Highland Avenue, Bognor Regis, West Sussex. PO21 2BJ
Email: lee@sussexbuildingplans.co.uk Tel: 07732 415951