© Crown Copyright and database rights 2024. OS AC0000813445

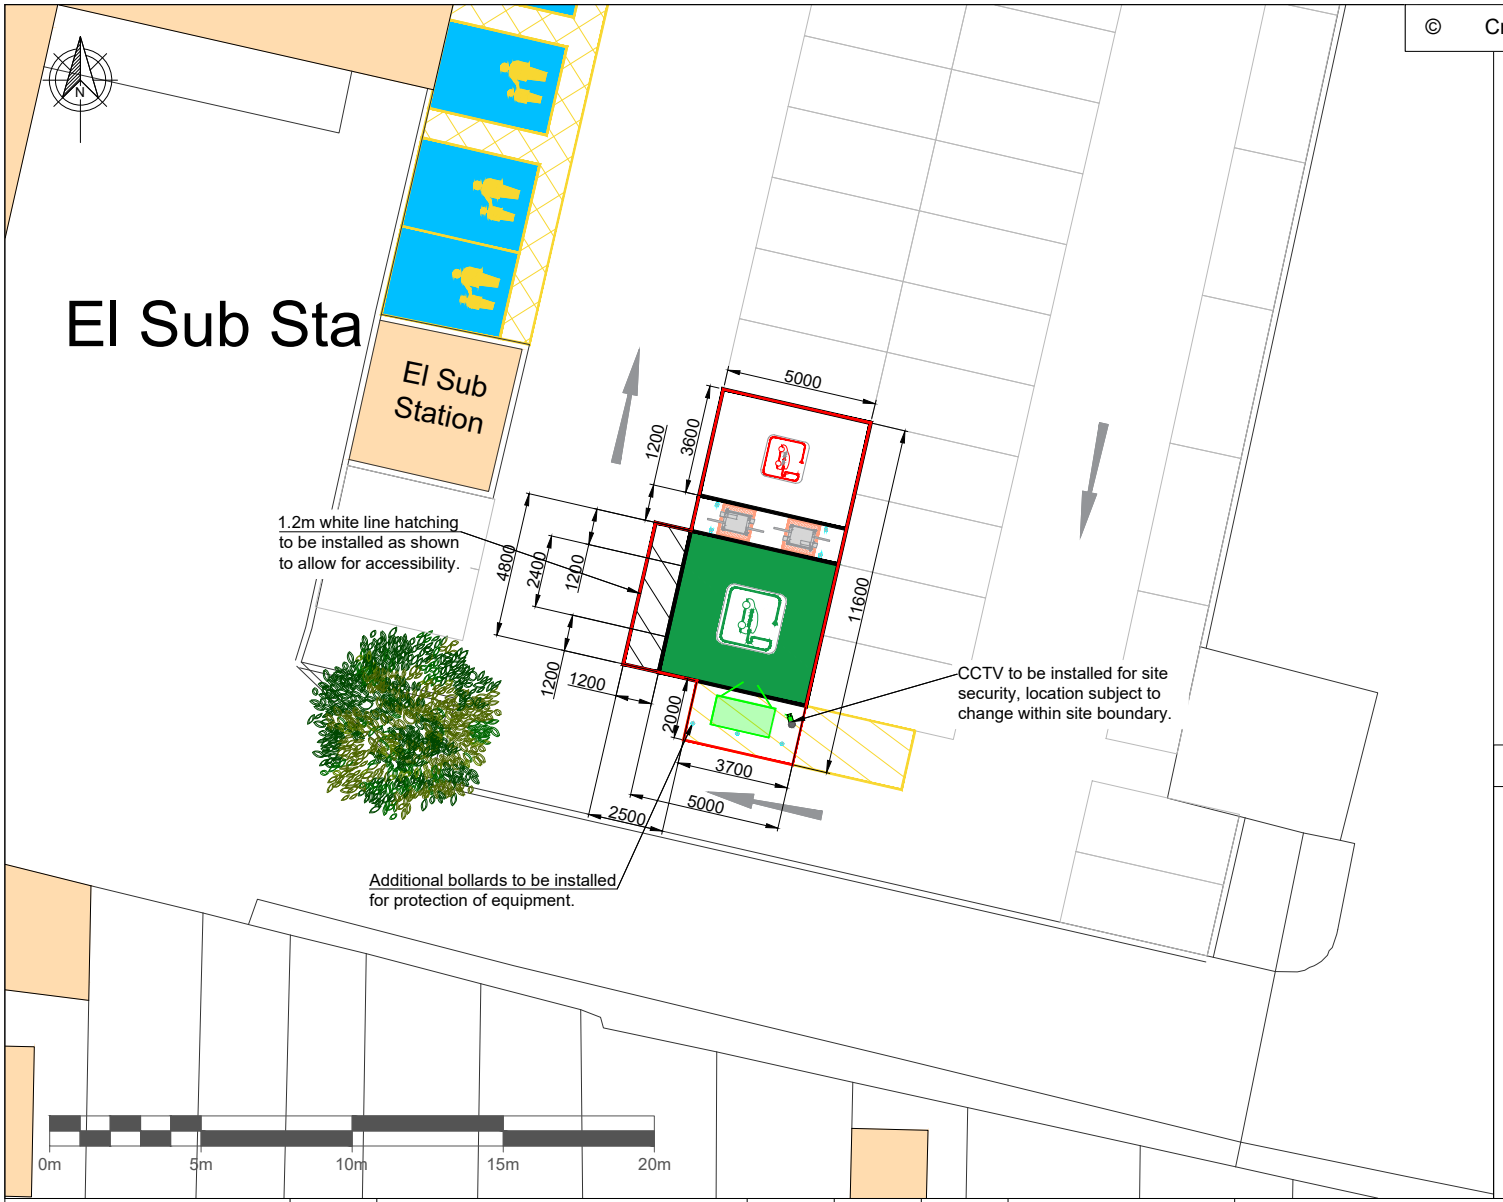

NOTES

1. 4x existing bays utilised to provide 1 wider charging bay and 1 fully accessible bay.
2. Chargers and feeder pillar to be installed flush to ground on existing tarmac, level with charging bays.
3. Existing line painting within site boundary to be reconfigured as shown.
4. All measurements to the centre point of a line, unless stated otherwise.
5. Site Area = 61.2m²

KEY

- Site Boundary
- x2 BYD 160kW Charging Unit (Including x4 Bollards)
- FC18 GRP Feeder Pillar (Including Duct Location)
- Proposed Bollard
- Proposed CCTV

COMMENTS	REV.	DESCRIPTION	REV. BY	APP.	DATE
	A	Issued for comment	NB	RK	08/08/24

ADDRESS: Ham Rd, Shoreham-by-Sea, Brighton, BN43 6PA

PROJECT NAME: NATIONAL CO-OP - SHOREHAM - HAM ROAD

DRAWING TITLE: PLANNING SITE LAYOUT

DRAWING NO.: 10420 - 0116_01-PL

SCALE (@A4): 1:250

DRAWN BY: NB

INSTAVOLT

InstaVolt Ltd, 6 Cedarwood, Crockford Lane, Chineham Park, Hampshire, RG24 8WD

© InstaVolt Ltd. 2023

REV. A