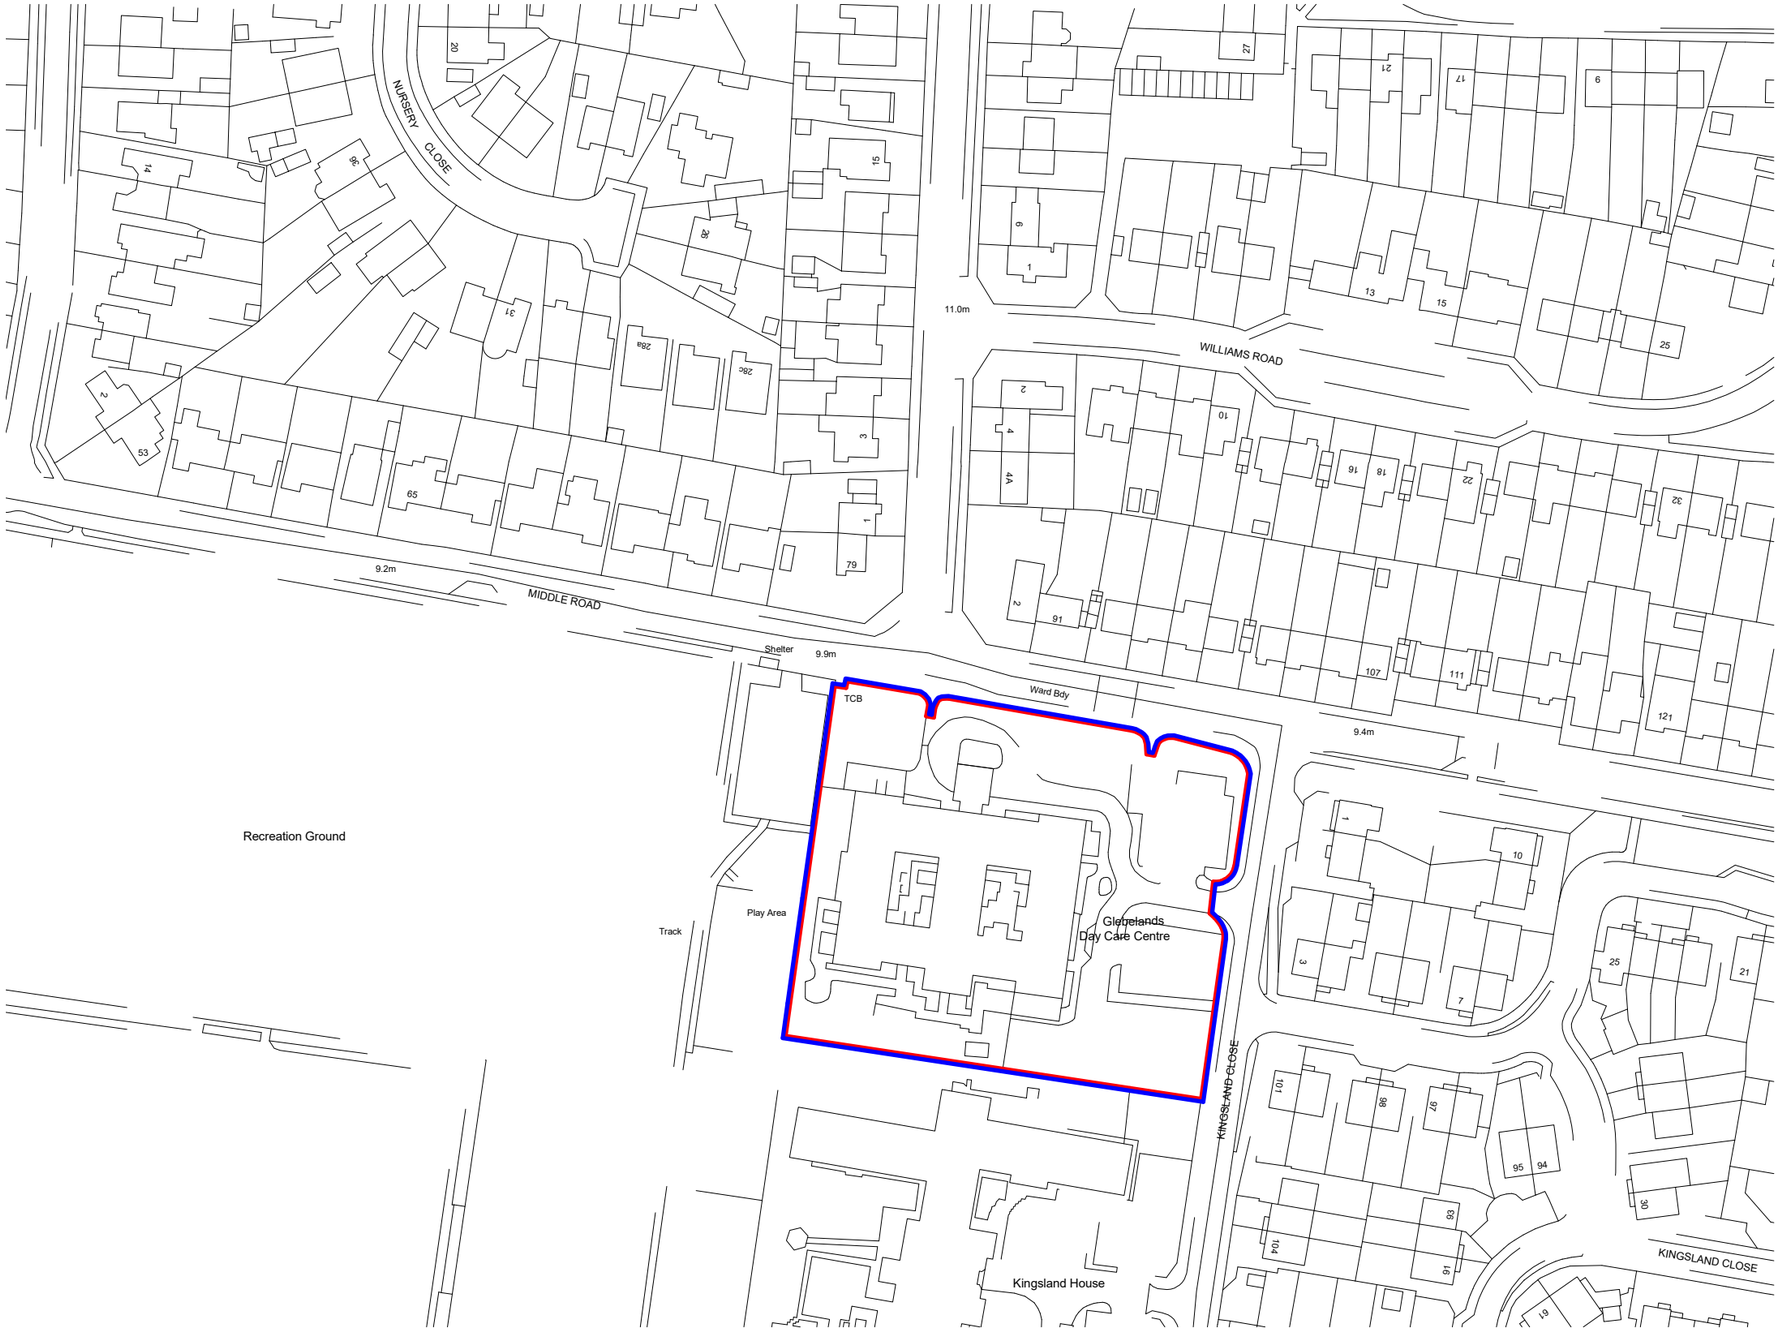

1:1250 @ A3

West Sussex County Council License 100018445 2003

west sussex county council

Revision

Project No.
190203

Project Title
Glebelands
Middle Road, Shoreham by Sea
BN43 6GA

Drawing Title
Site Location Plan

Drawing No.	Rev
190203-CHK-GL-00-DR-A-1017	

Drawing Date	Scale at A3
July 2020	1 : 1250

Drawn By	Checked By
CD	TB

Status
For Planning

CHALK CREATIVES
T: 01243 956222
E: enquiries@chalkcreatives.co.uk
Chalk Creatives LTD
55 High Street, Emsworth,
Hampshire, PO10 7AN

This drawing is the property of Chalk Creatives LTD and is protected by the Design Copyright Act 1988; this drawing or its design content must not be reproduced without the written from Chalk Creatives LTD. © Copyright Chalk Creatives LTD 2018.